WEST COVINGTON NEWBERRY TOWNSHIP

PLAT NO 2
Scale 1 Inch = 30 Feet

SMDA NUMBER
H17-WC002_-_ _ _ _ _

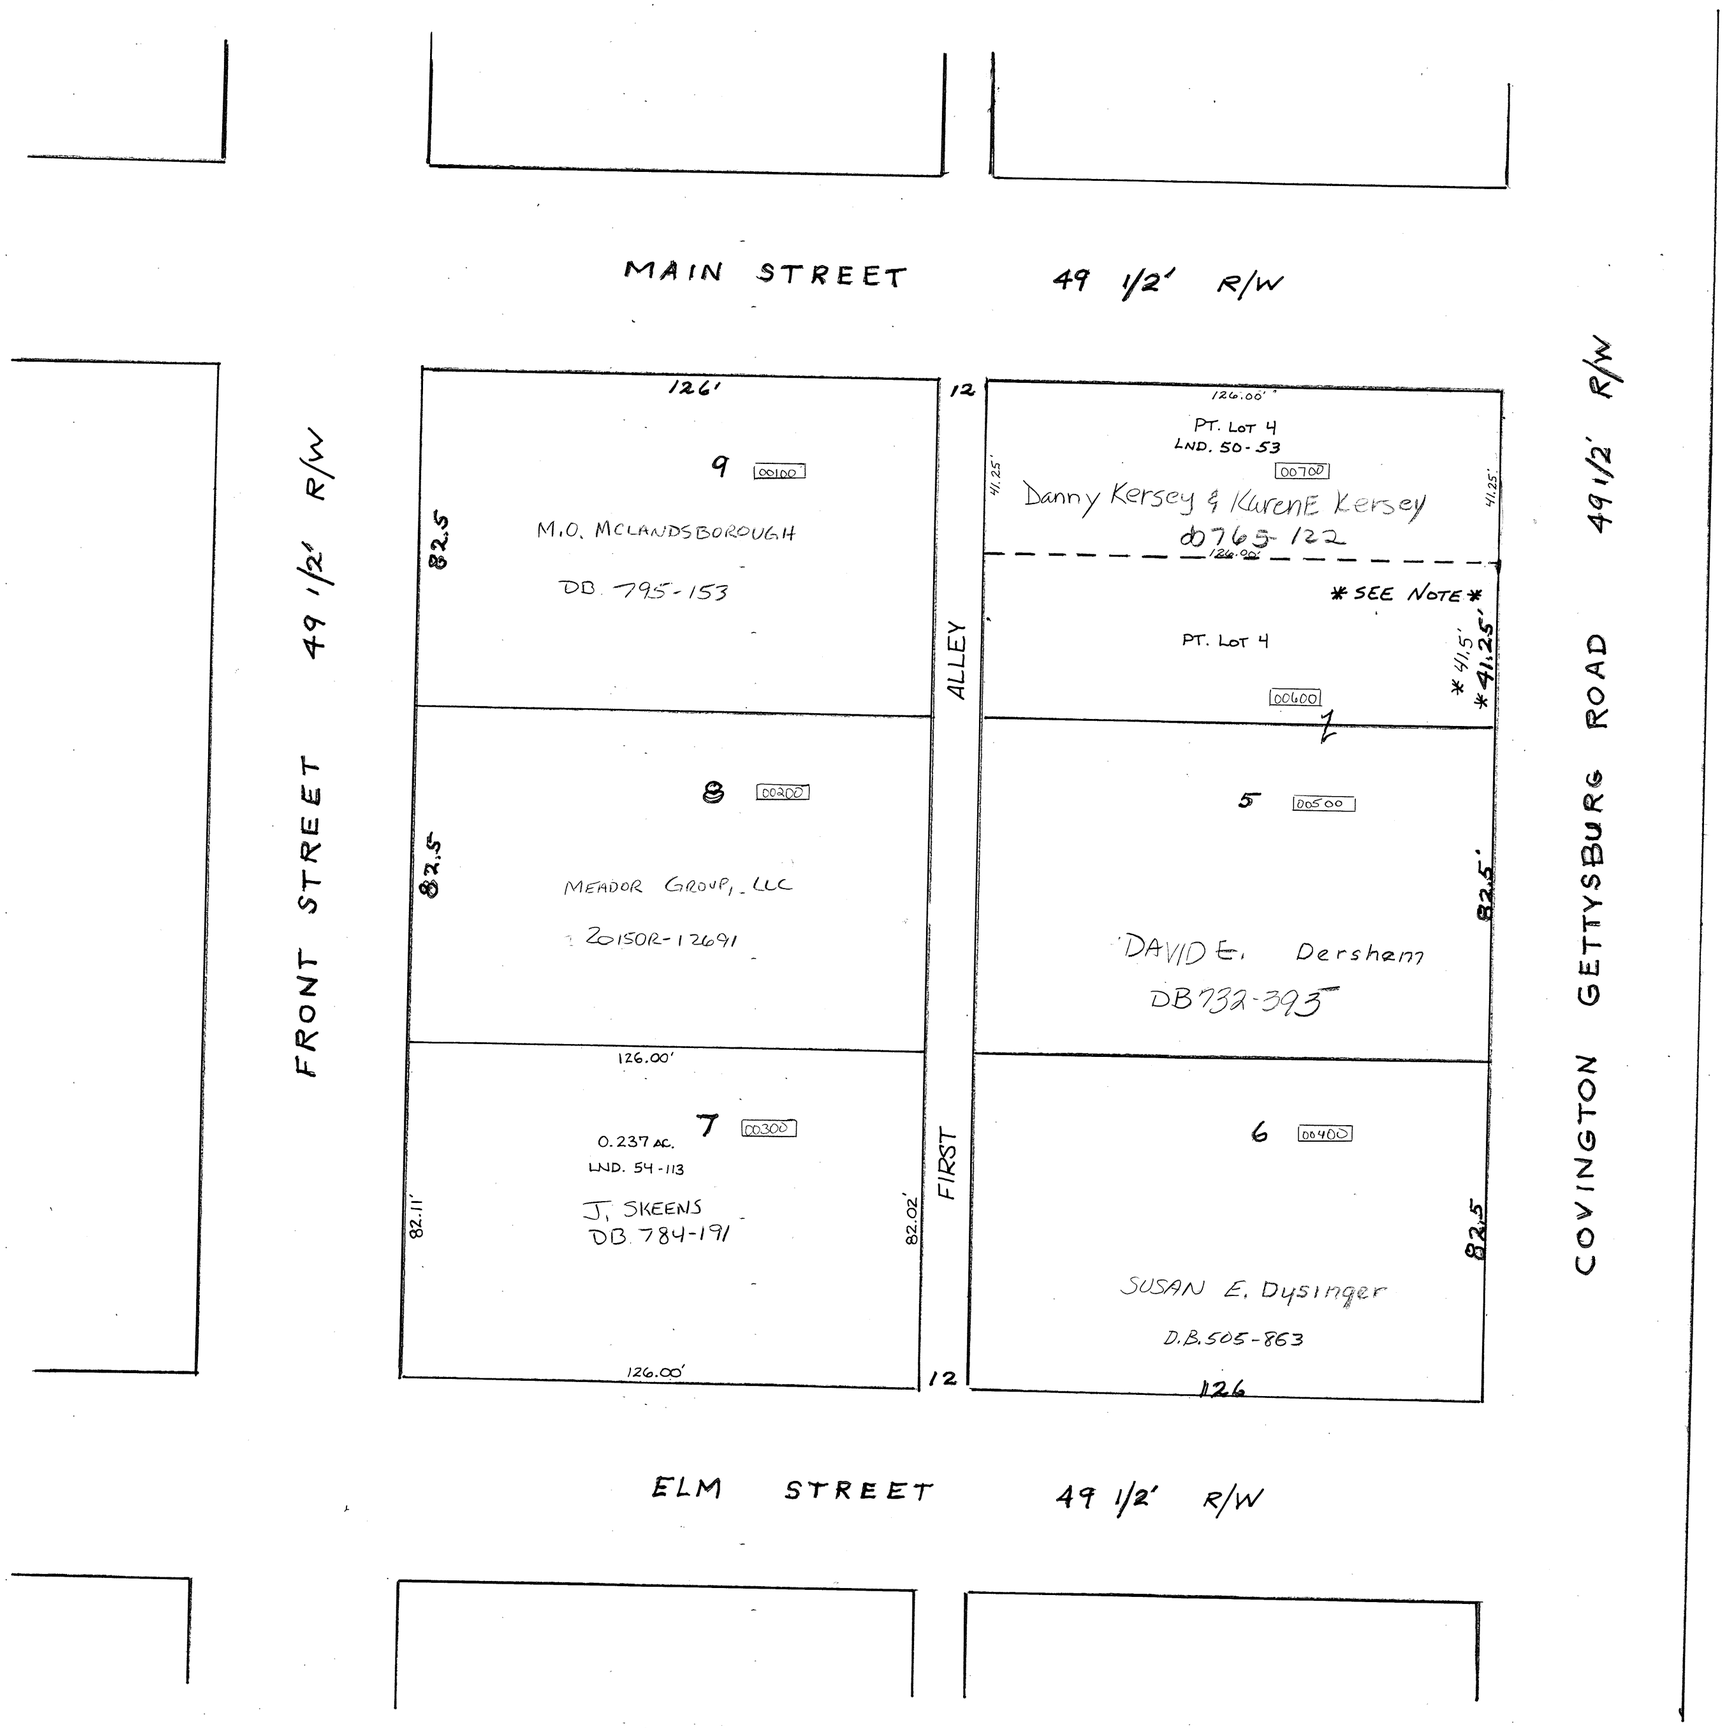

* NOTE:
D.B. 72-86 CONVEYS ALL OF LOT 4.
D.B. 72-107 IS THE FIRST SPLIT, DEEDING THE SOUTH HALF OF LOT 4.
D.B. 83-107 DEEDS THE NORTH HALF OF LOT 4.
CURRENT DEEDS FOR THE SOUTH HALF OF LOT 4 CALL FOR 41.5 FEET OFF THE SOUTH SIDE, AND THIS APPEARS TO BE IN ERROR.

D. VENTURA
5-31-2006

REV. 10-15-12
AM