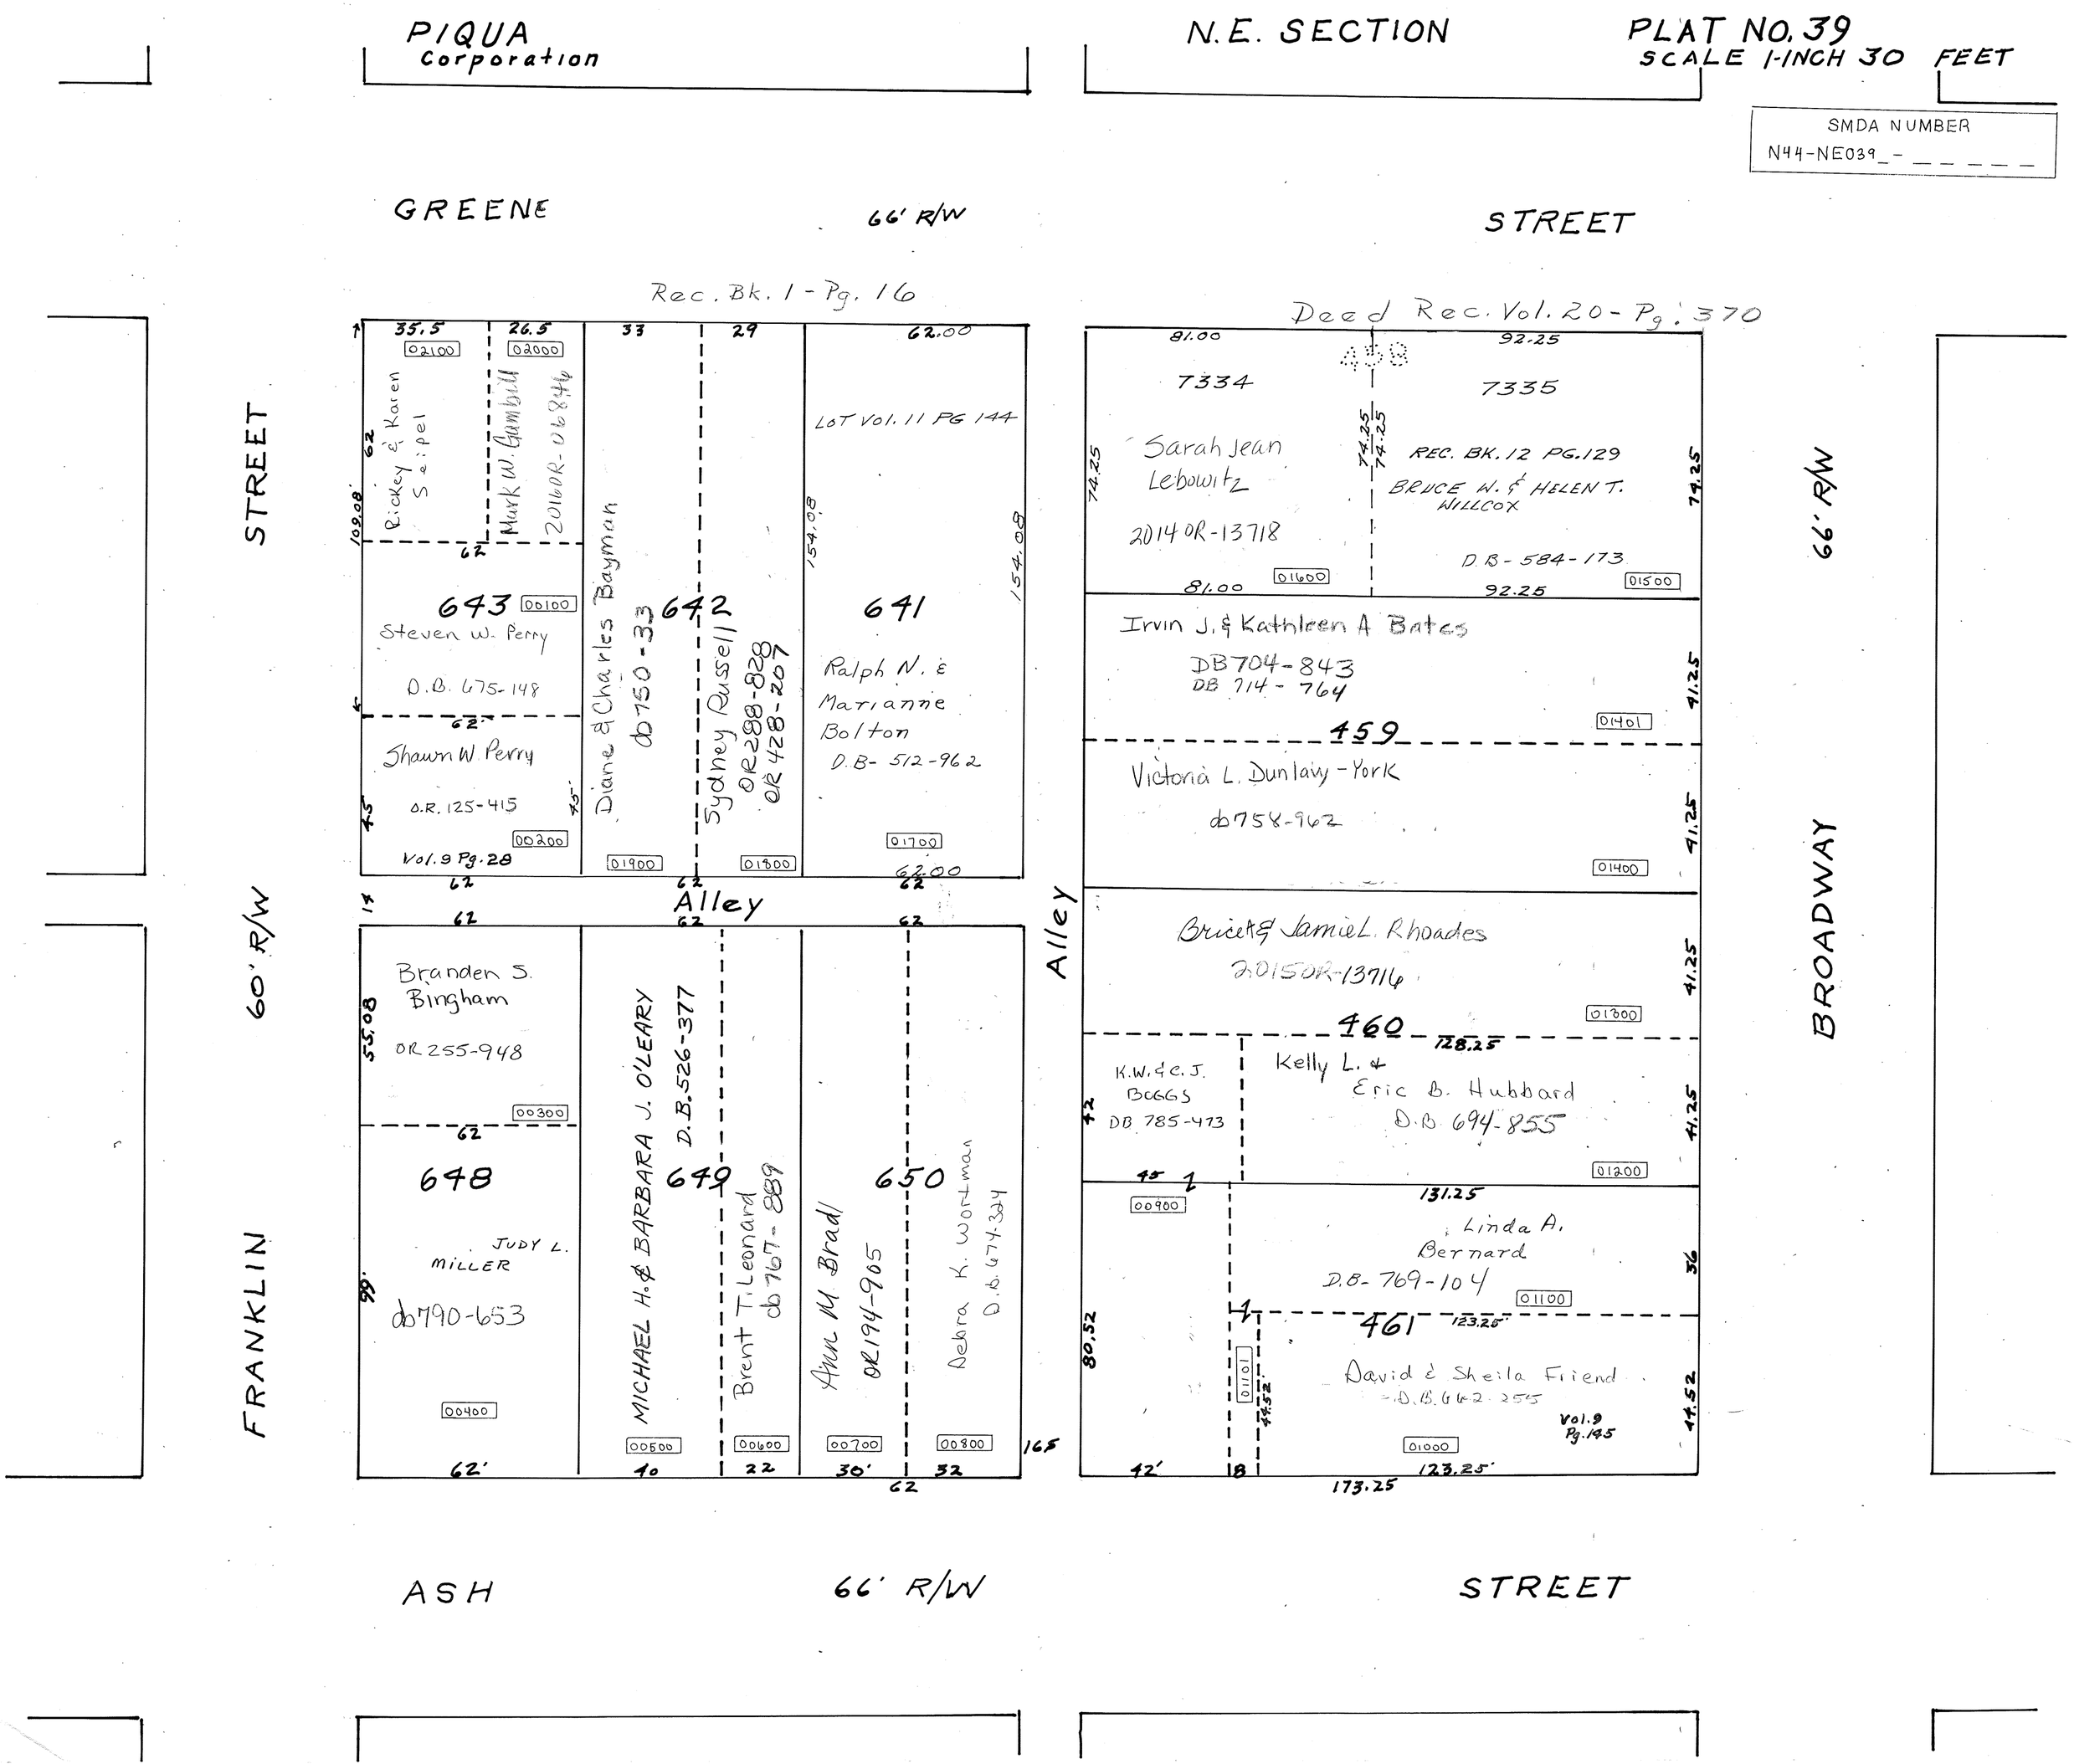
PIQUA Corporation
N.E. SECTION
PLAT NO. 39
SCALE 1-INCH 30 FEET
SMDA NUMBER
N44-NE039_-
GREENE
66' R/W
STREET
Rec. Bk. 1 - Pg. 16
Deed Rec. Vol. 20 - Pg. 370
STREET
60' R/W
FRANKLIN
Alley
Alley
66' R/W
BROADWAY
ASH
66' R/W
STREET
Rickey & Karen Seipel
Mark W. Gambill 2016OR-06846
Diane & Charles Bayman DB750-33
Sydney Russell OR288-828 OR428-207
LOT Vol. 11 PG 144
Steven W. Perry D.B. 675-148
Shawn W. Perry O.R. 125-415
Vol. 9 Pg. 28
Ralph N. & Marianne Bolton D.B- 512-962
Branden S. Bingham OR 255-948
MICHAEL H. & BARBARA J. O'LEARY D.B. 526-377
Brent T. Leonard DB 767-889
Ann M. Bradl OR194-905
Debra K. Wortman D.B. 674-324
JUDY L. MILLER DB790-653
Sarah Jean Lebowitz 2014 OR-13718
REC. BK. 12 PG. 129
BRUCE W. & HELEN T. WILLCOX
D.B- 584-173
Irvin J. & Kathleen A Bates DB704-843 DB 714-764
Victoria L. Dunlavy-York DB758-962
Brice & Jamie L. Rhoades 2015OR-13716
K.W. & C.J. BOGGS DB 785-473
Kelly L. & Eric B. Hubbard D.B. 694-855
Linda A. Bernard D.B- 769-104
David & Sheila Friend D.B. 662-255
Vol. 9 Pg. 145