SECTION 19, 20, 25
TOWN 1
RANGE 12

CITY OF PIQUA
MIAMI COUNTY, OHIO

PARCEL ID NUMBER
N44-_____

PLAT NE 94

200 100 0 200
1"=200'

ABBREVIATION LEGEND

20140R-07759	= RECORDER'S DOCUMENT NUMBER
OR 149-758	= OFFICIAL RECORD 149 PAGE 758
D.B. 613-172	= DEED BOOK 613, PAGE 172
REC. 15-72	= RECORDER'S PLAT BOOK 15, PAGE 72
LND. 33-15	= LAND SURVEY VOLUME 33, PAGE 15
LOT 19-12	= LOT SURVEY VOLUME 19, PAGE 12
R.R. 8-29	= ROAD RECORD VOLUME 8, PAGE 29
R/W	= RIGHT OF WAY
℄	= CENTERLINE
AC.	= ACRES
TWP.	= TOWNSHIP
TR.	= TRACT
IL	= INLOT

LINE LEGEND

- Blow-up Boundary
- Property Line
- Lot Split Line
- Section Line
- Centerline
- Right-of-Way Line
- Corporation Line

SURVEY INDEX

LOT 19-94	REC. 15-113	LND. 11-134
LOT 20-84	REC. 17-76	LND. 14-30
	REC. 18-32	LND. 15-130
	REC. 15-105	LND. 16-78
	REC. 16-74	LND. 16-176
	REC. 16-75	LND. 17-65
	REC. 17-81	LND. 19-114
	REC. 18-86	LND. 20-84
	REC. 18-115	LND. 21-48
	REC. 20-84	LND. 33-129
	REC. 20-75	LND. 34-180
	REC. 23-2	LND. 37-127
	REC. 23-3	LND. 56-138
	REC. 25-27	
	RD. REC. 8-27	
RSMD 153	RD. REC. 8-123	

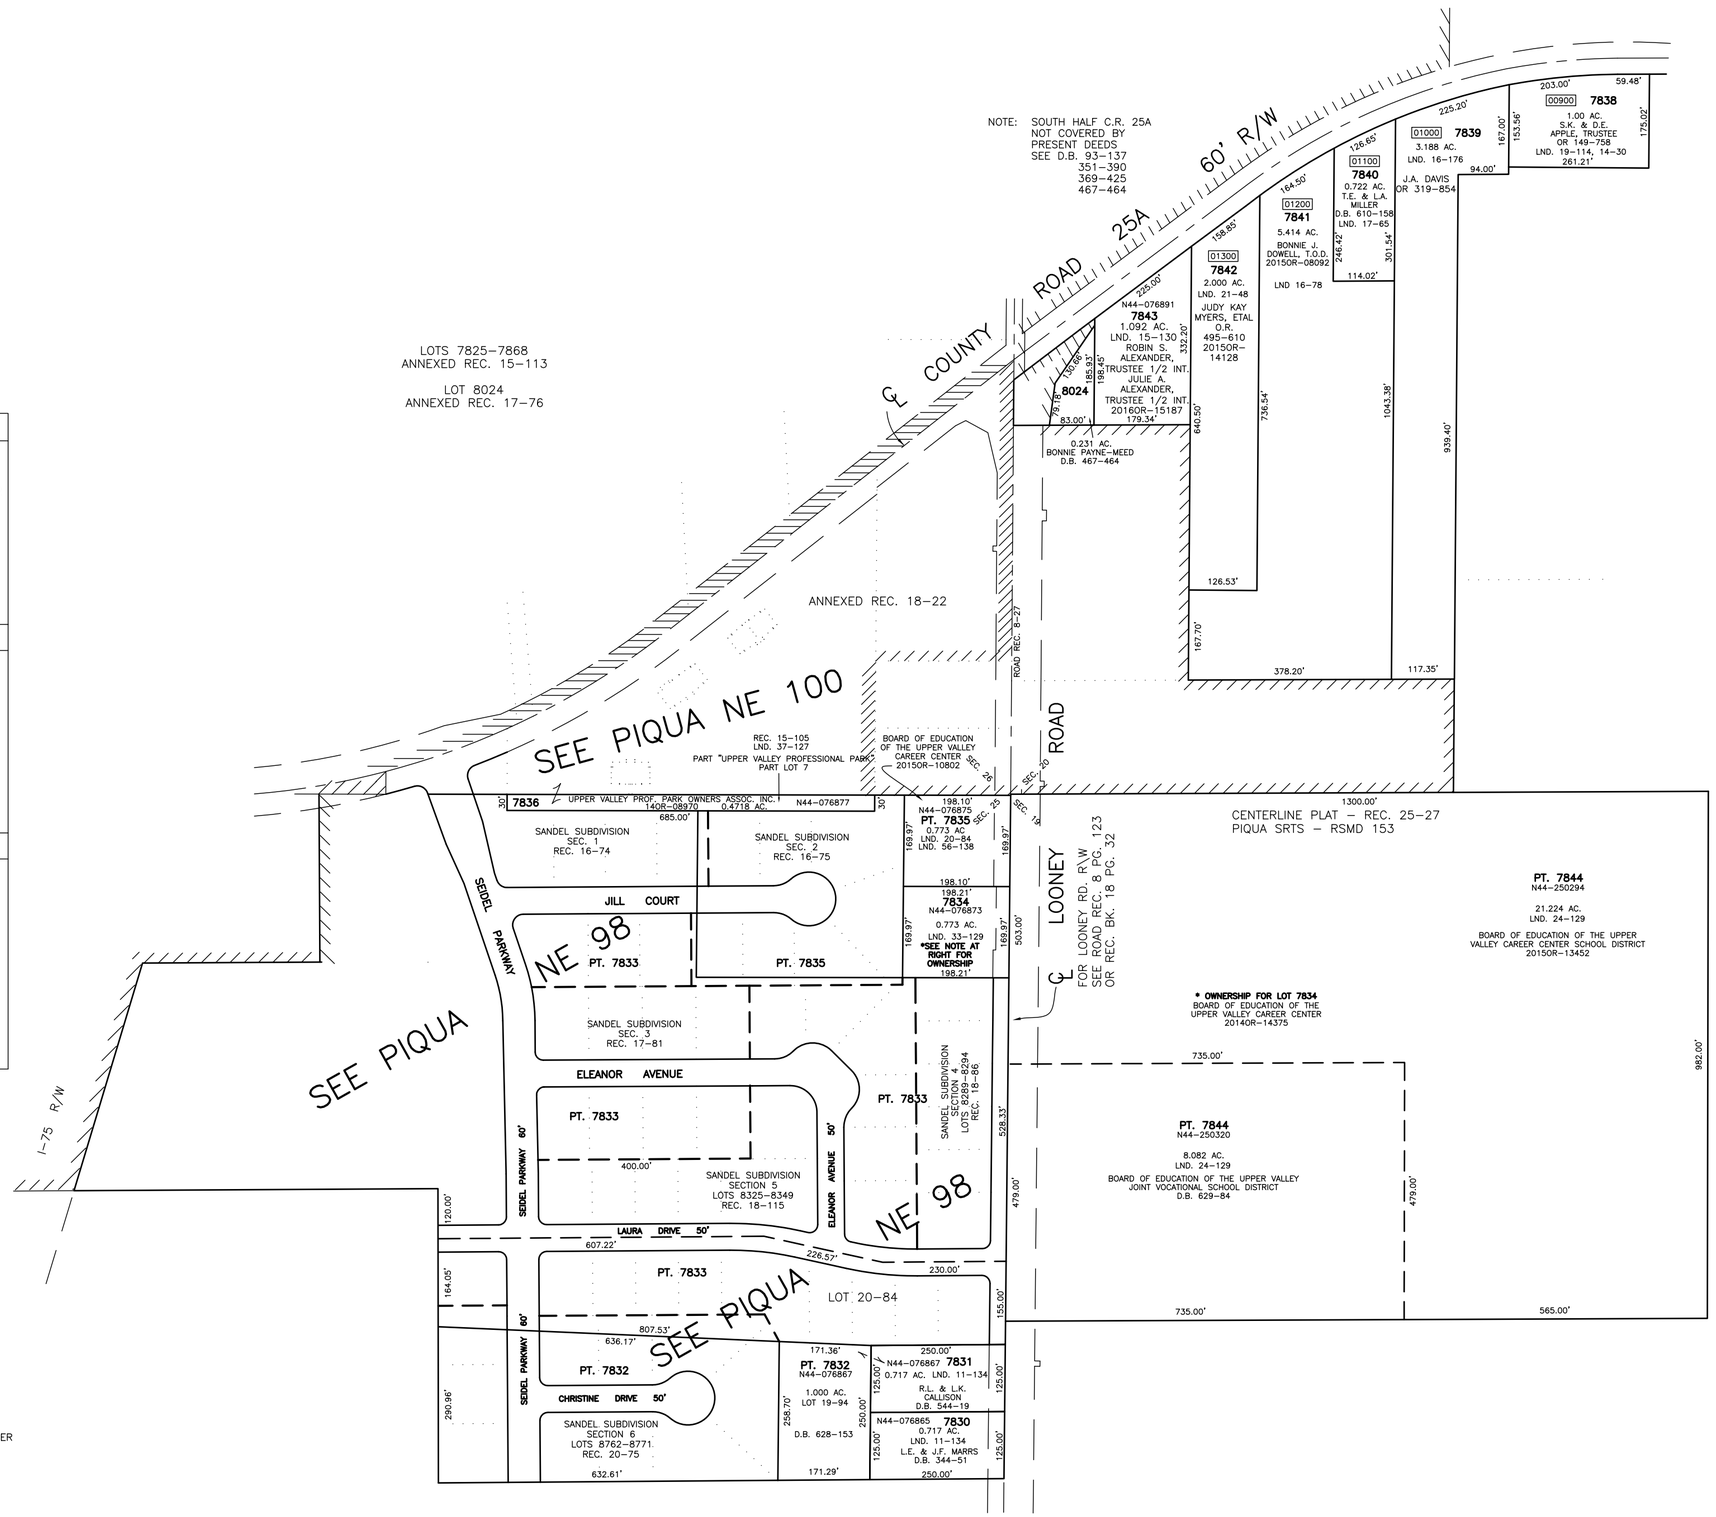

PREPARED BY: MIAMI COUNTY ENGINEER'S MAP DEPARTMENT
PAUL P. HUELSKAMP, P.E., P.S., COUNTY ENGINEER
DATE: AUGUST 13, 1996

REVISED: DECEMBER 7, 2016 DS