CITY OF PIQUA
MIAMI COUNTY, OHIO

PARCEL NUMBER
N44-_____

PLAT NE 102

100 50 0 100
1"=100'

ABBREVIATION LEGEND

2014OR-07759	= RECORDER'S DOCUMENT NUMBER
OR 55-623	= OFFICIAL RECORD 55 PAGE 623
D.B. 613-172	= DEED BOOK 613, PAGE 172
REC. 15-72	= RECORDER'S PLAT BOOK 15, PAGE 72
LND. 33-15	= LAND SURVEY VOLUME 33, PAGE 15
LOT 19-12	= LOT SURVEY VOLUME 19, PAGE 12
R.R. 8-29	= ROAD RECORD VOLUME 8, PAGE 29
R/W	= RIGHT OF WAY
℄	= CENTERLINE
AC.	= ACRES
TWP.	= TOWNSHIP
TR.	= TRACT
IL	= INLOT

LINE LEGEND

- Blow-up Boundary
- Property Line
- Lot Split Line
- Section Line
- Centerline
- Right-of-Way Line
- Corporation Line

SURVEY INDEX

INDIAN RIDGE
SECTION 6
REC. 19-83, 83-A
LOTS 8476-8532

INDIAN RIDGE
SECTION 6 REPLAT
(LOTS 8516-8519,
& LOTS
8493-8498)
REC. 19-124
LOTS 8696-8715

ANNEXATION
REC. 15-113

INDIAN RIDGE
SECTION 6 REPLAT
REC. 20-83
LOTS 8774-8776

INDIAN RIDGE
SECTION 6 REPLAT
REC. 20-131
LOTS 8813-8820

LOT 23-156
LND. 18-74
LND. 33-153
REC. 25-21

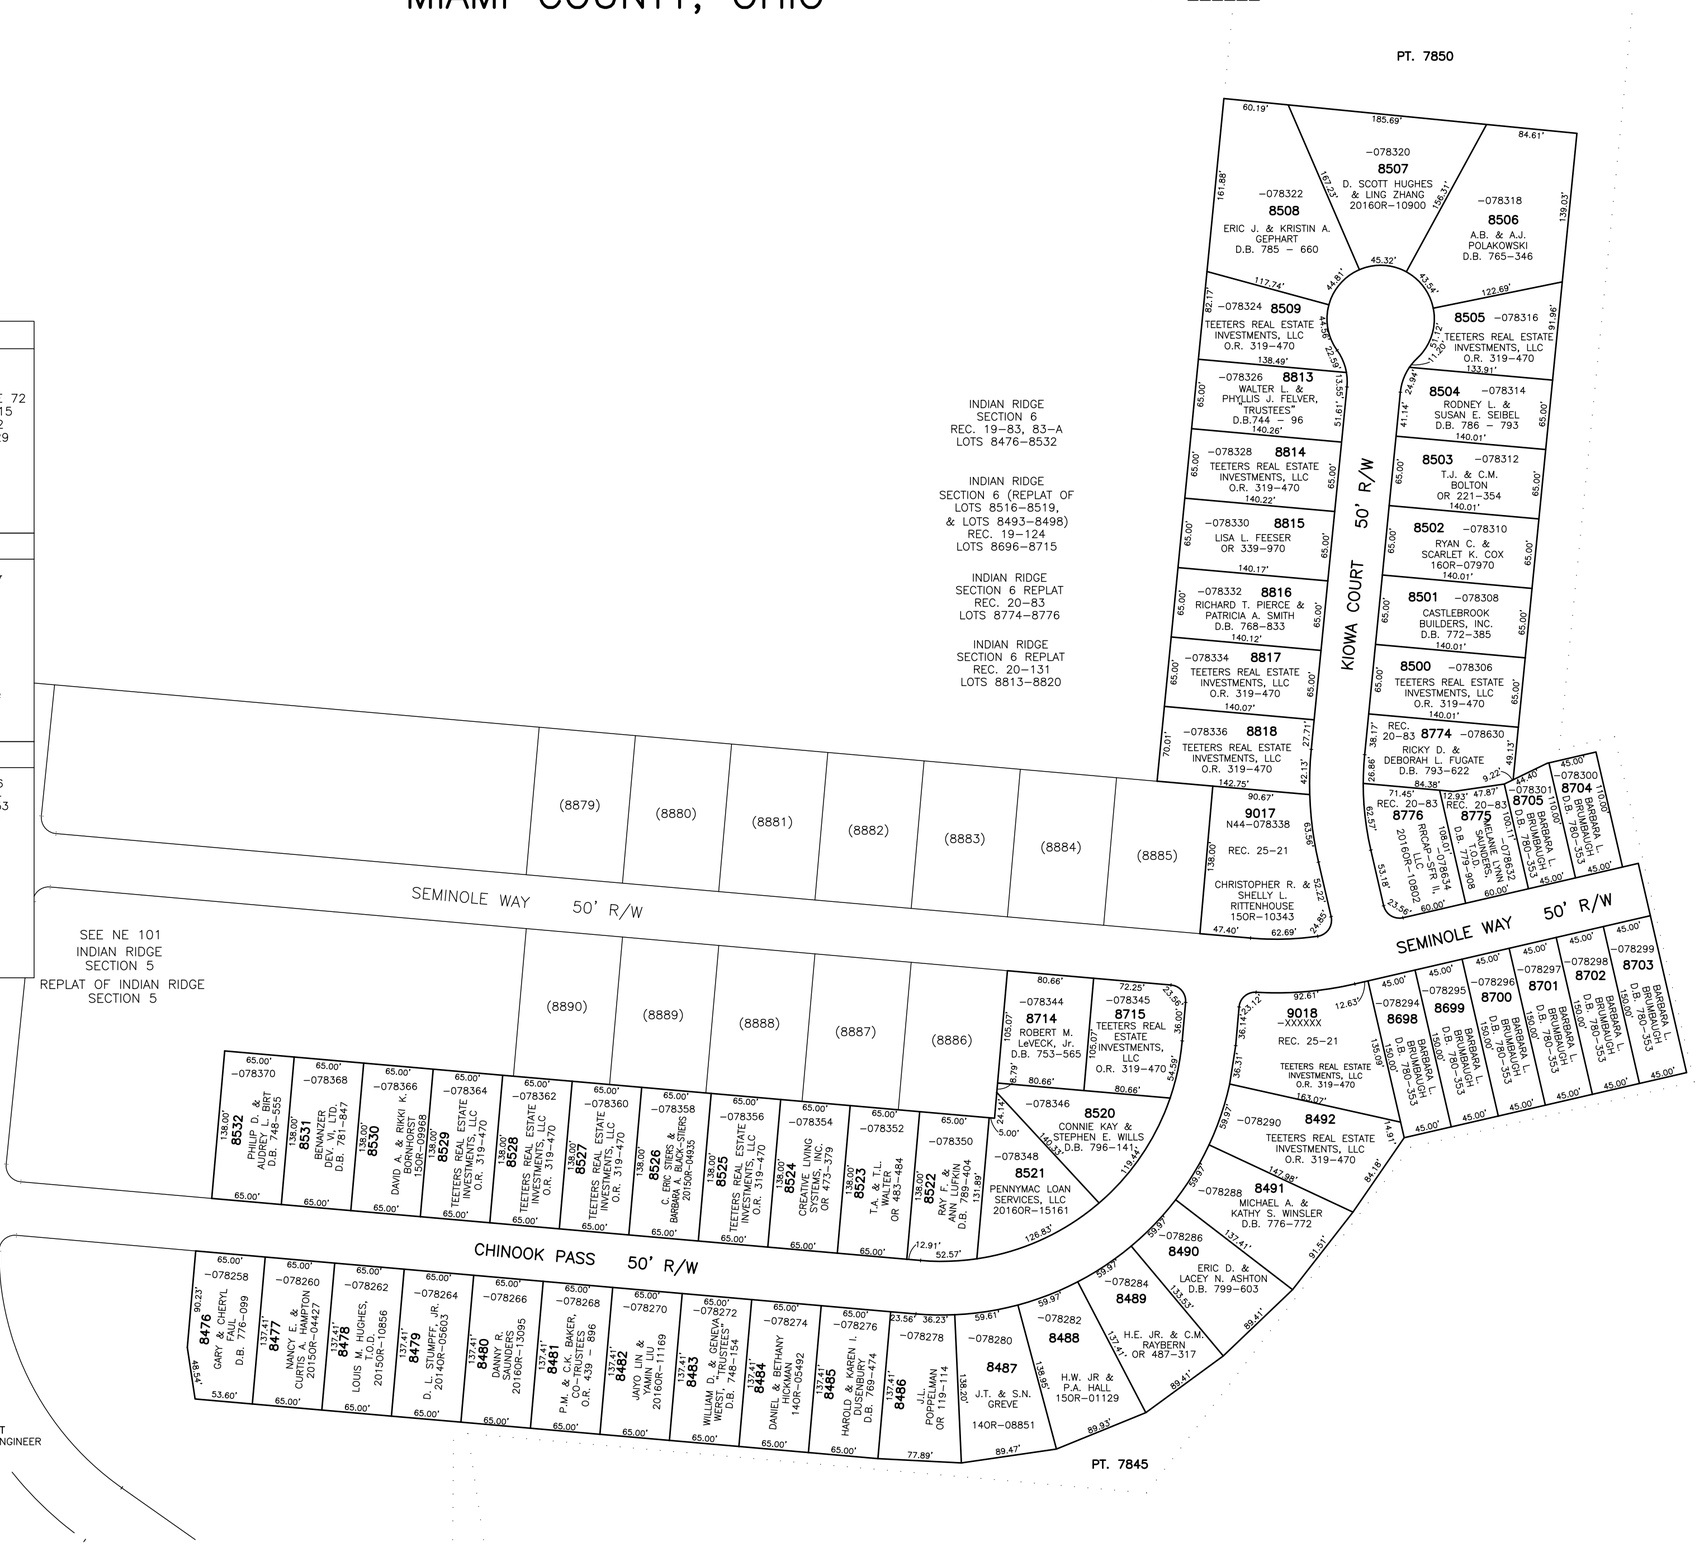

PREPARED BY: MIAMI COUNTY ENGINEER'S MAP DEPARTMENT
PAUL P. HUELSKAMP, P.E., P.S., COUNTY ENGINEER
DATE: DECEMBER 26, 2001

REVISED: DECEMBER 7, 2016 DS