WASHINGTON TWP. PART NORTHWEST QUARTER

MIAMI COUNTY, OHIO SECTION 2 TOWN 8 RANGE 5

PARCEL NUMBER
M40 – _____

PLAT 2B

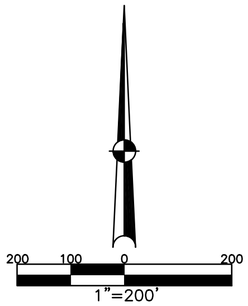

ABBREVIATION LEGEND

2014OR–07759	= RECORDER'S DOCUMENT NUMBER
OR 116–225	= OFFICIAL RECORD 116 PAGE 225
D.B. 613–172	= DEED BOOK 613, PAGE 172
REC. 15–72	= RECORDER'S PLAT BOOK 15, PAGE 72
LND. 33–15	= LAND SURVEY VOLUME 33, PAGE 15
LOT 19–12	= LOT SURVEY VOLUME 19, PAGE 12
R.R. 8–29	= ROAD RECORD VOLUME 8, PAGE 29
R/W	= RIGHT OF WAY
℄	= CENTERLINE
AC.	= ACRES
TWP.	= TOWNSHIP
TR.	= TRACT
②	= LOT CREATED BY RECORDER'S PLAT

SURVEY INDEX

NORTHWEST QUARTER

LND. 4–461 LND. 5–64 LND. 7–29 LND. 12–21 LND. 14–111 LND. 15–197 LND. 23–6 LND. 23–124 LND. 25–66 LND. 25–141 LND. 25–153 LND. 26–80 LND. 26–163 LND. 40–20 LND. 41–94 LND. 42–134 LND. 42–157 LND. 43–22 LND. 53–35 LND. 56–61		REC. 6–109 REC. 25–18 R.R. 8–20

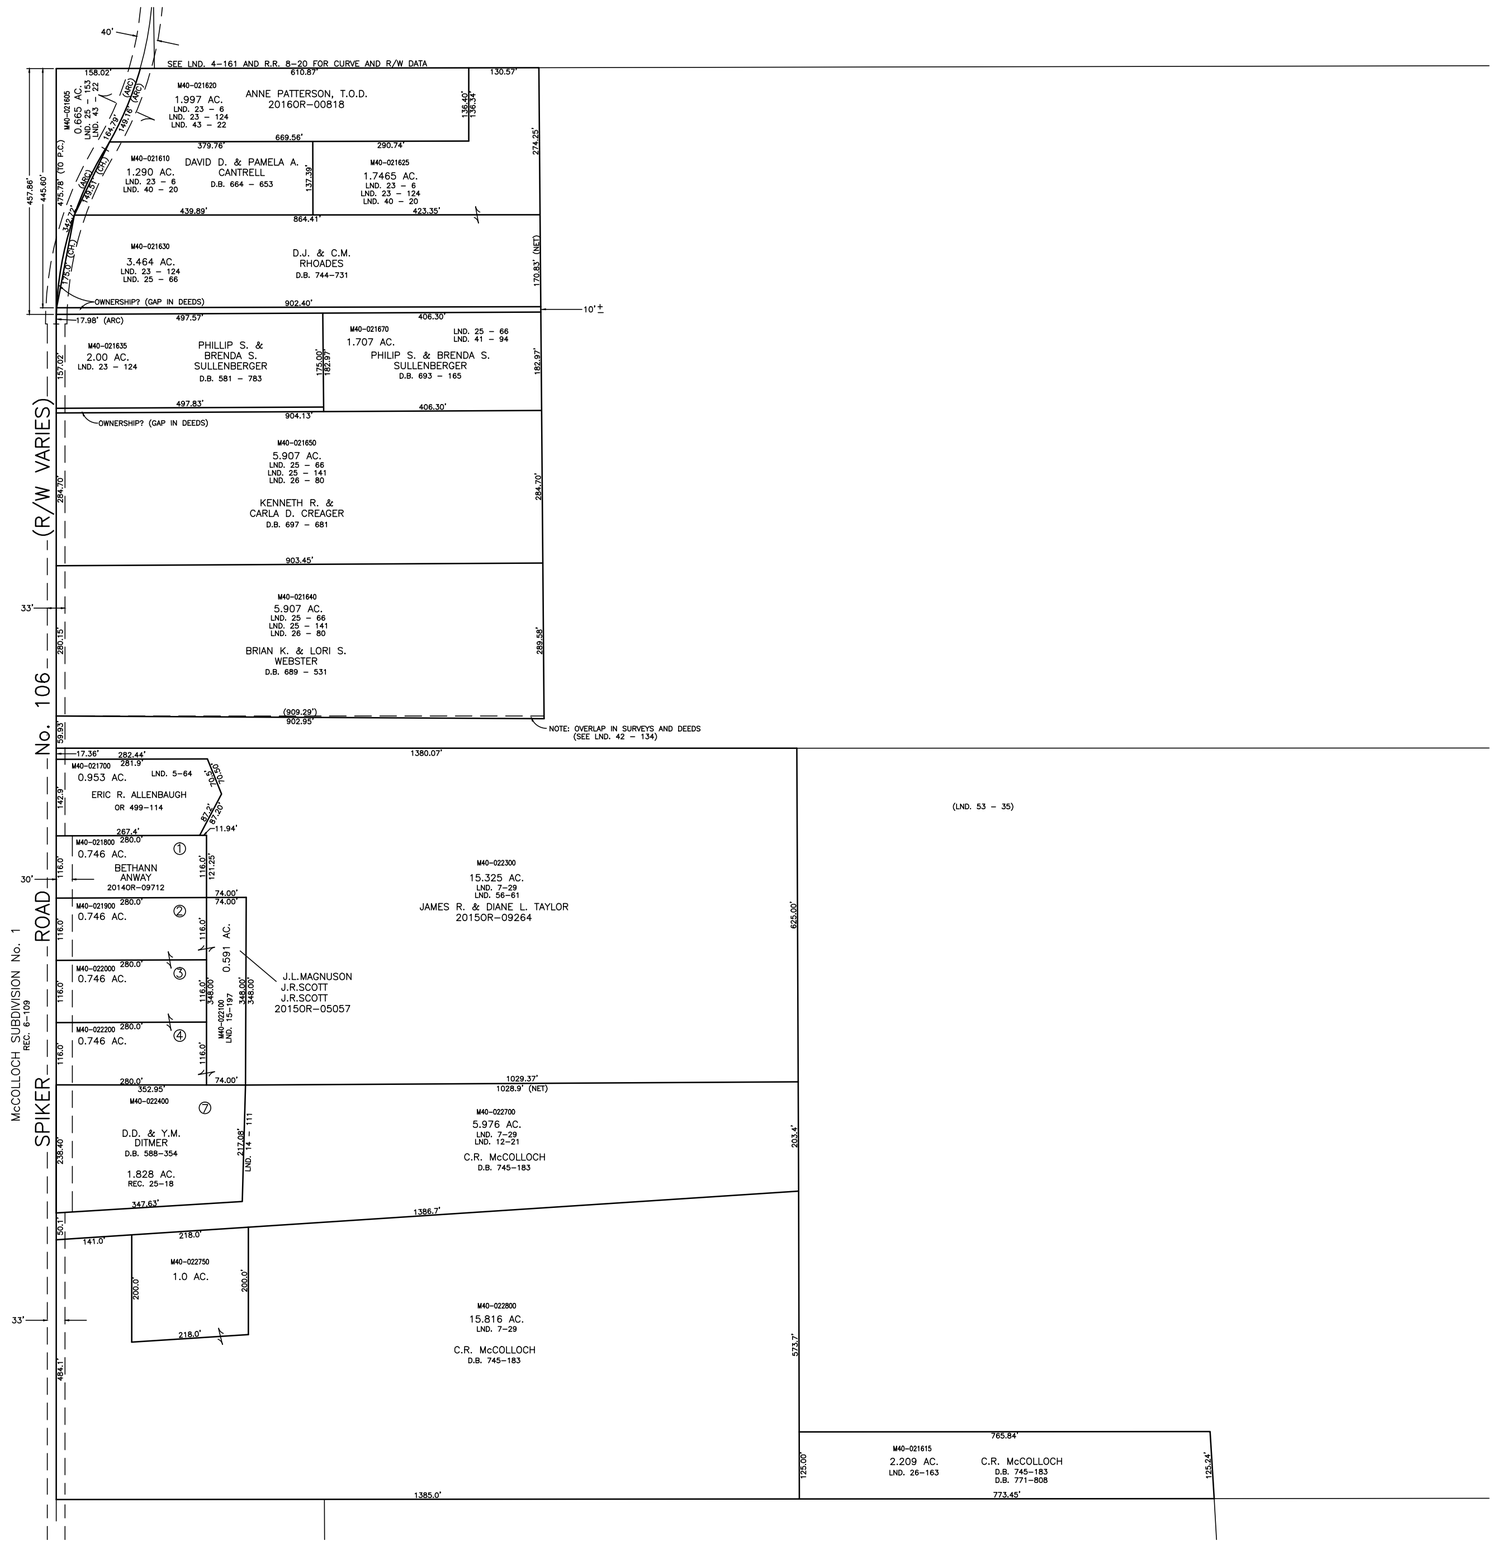

PREPARED BY: MIAMI COUNTY ENGINEER'S MAP DEPARTMENT
PAUL P. HUELSKAMP, P.E., P.S., COUNTY ENGINEER

DATE: APRIL, 1991

REVISED: JANUARY 26, 2016 DS