# WASHINGTON TWP.
# MIAMI COUNTY, OHIO

# PT. SOUTHWEST QUARTER
# SECTION 6 TOWN 6 RANGE 6

SMDA NUMBER
M40–WA004A–_____

# PLAT 4A

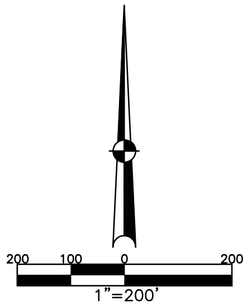


## ABBREVIATION LEGEND

| | |
|---|---|
| 20140R–07759 | = RECORDER'S DOCUMENT NUMBER |
| OR 406–509 | = OFFICIAL RECORD 406 PAGE 509 |
| D.B. 613–172 | = DEED BOOK 613, PAGE 172 |
| REC. 15–72 | = RECORDER'S PLAT BOOK 15, PAGE 72 |
| LND. 33–15 | = LAND SURVEY VOLUME 33, PAGE 15 |
| LOT 19–12 | = LOT SURVEY VOLUME 19, PAGE 12 |
| R.R. 8–29 | = ROAD RECORD VOLUME 8, PAGE 29 |
| R/W | = RIGHT OF WAY |
| ℄ | = CENTERLINE |
| AC. | = ACRES |
| TWP. | = TOWNSHIP |
| TR. | = TRACT |
| ② | = LOT CREATED BY RECORDER'S PLAT |

## LINE LEGEND

- Blow–up Boundary
- Property Line
- Lot Split Line
- Section Line
- Centerline
- Right–of–Way Line
- Corporation Line

## SURVEY INDEX

| | | |
|---|---|---|
| LND. 3 – 388<br>LND. 5 – 13<br>LND. 6 – 30<br>LND. 8 – 85<br>LND. 8 – 86<br>LND. 9 – 124<br>LND. 18 – 21<br>LND. 19 – 191<br>LND. 30 – 52<br>LND. 44 – 77<br>LND. 47–110 | REC. 6 – 99<br>REC. 7 – 48<br>REC. 12 – 87<br>REC. 15 – 132 | |

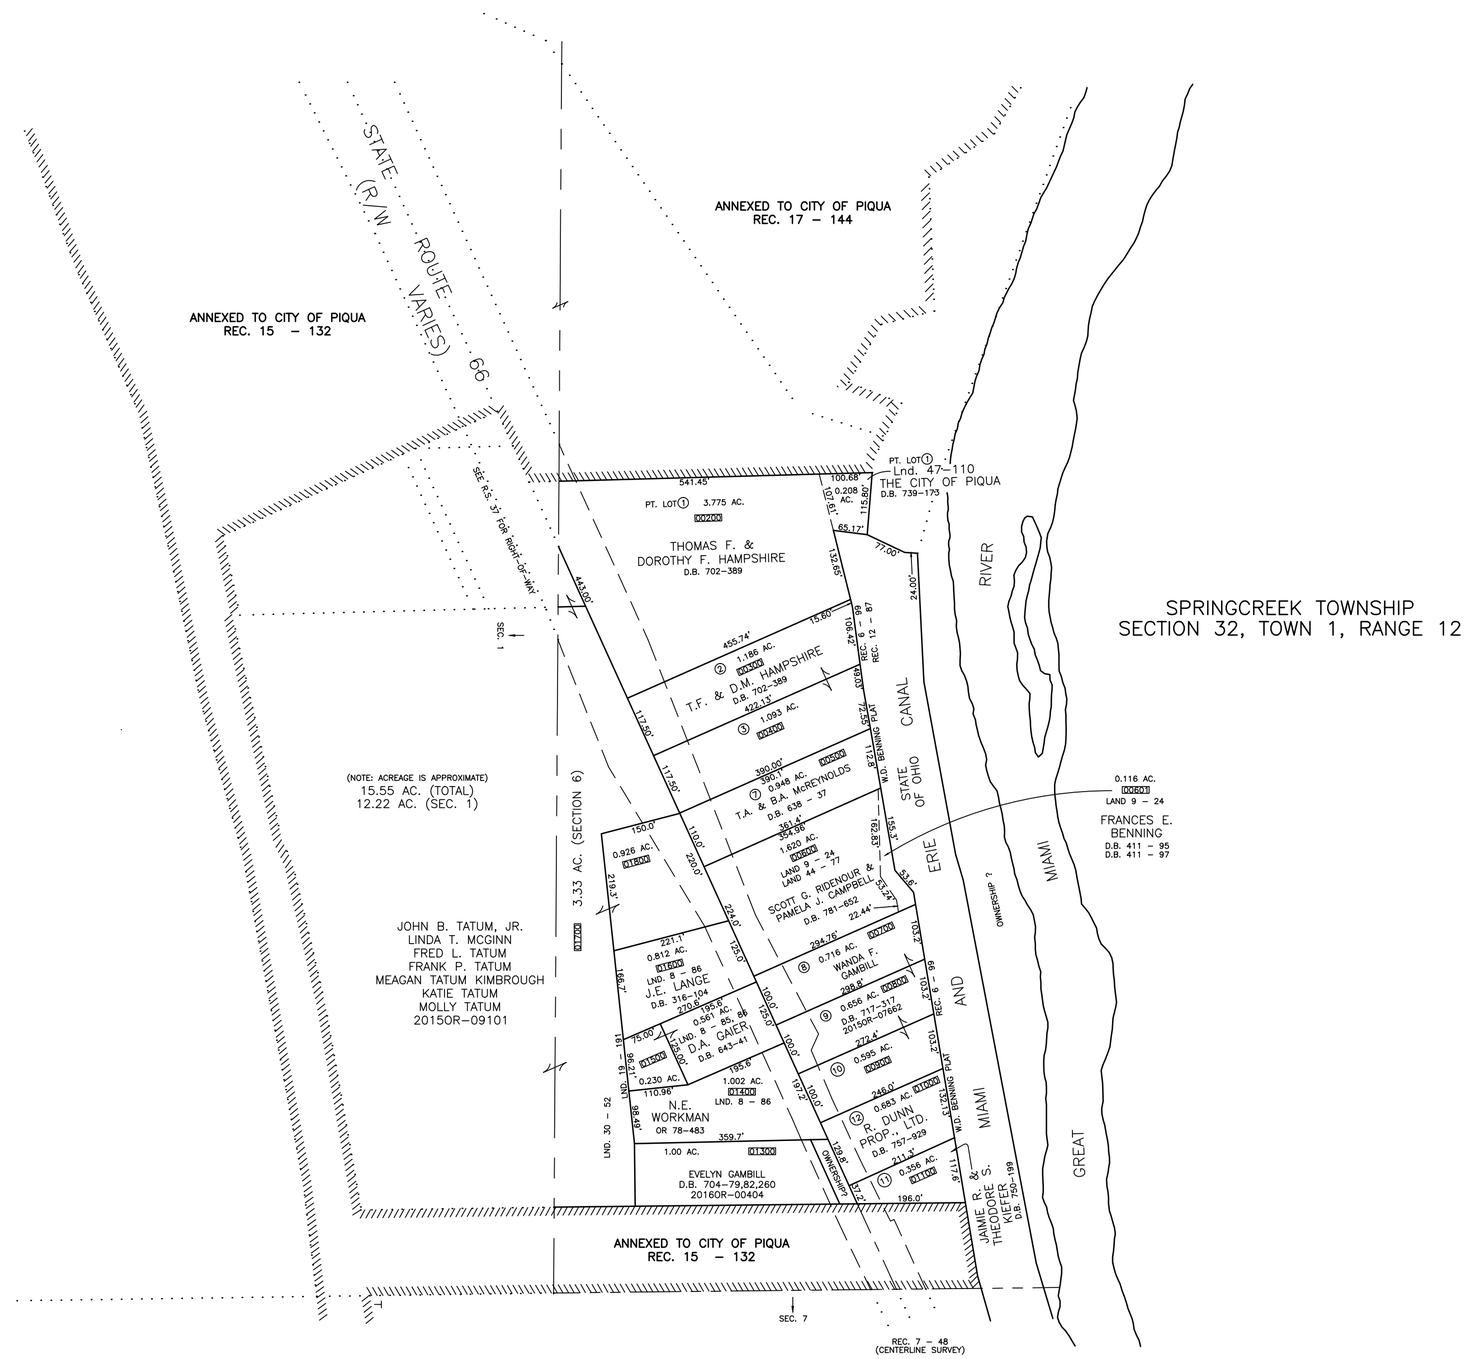


PREPARED BY: MIAMI COUNTY ENGINEER'S MAP DEPARTMENT
PAUL P. HUELSKAMP, P.E., P.S., COUNTY ENGINEER
DATE: OCTOBER 22, 1991

REVISED: JANUARY 13, 2016 DS