WASHINGTON TWP.
MIAMI COUNTY, OHIO

SECTION 10 TOWN 8 RANGE 5

SMDA NUMBER
M40-WA006_-_____

PLAT 6

400 200 0 400
1"=400'

ABBREVIATION LEGEND

OR 165-803	= OFFICIAL RECORD 165 PAGE 803
D.B. 613-172	= DEED BOOK 613, PAGE 172
REC. 15-72	= RECORDER'S PLAT BOOK 15, PAGE 72
LND. 33-15	= LAND SURVEY VOLUME 33, PAGE 15
LOT 19-12	= LOT SURVEY VOLUME 19, PAGE 12
R.R. 8-29	= ROAD RECORD VOLUME 8, PAGE 29
R/W	= RIGHT OF WAY
℄	= CENTERLINE
AC.	= ACRES
TWP.	= TOWNSHIP
TR.	= TRACT
②	= LOT CREATED BY RECORDER'S PLAT

S U R V E Y I N D E X

NORTHWEST QUARTER

LND. 1-246
LND. 3-8
LND. 11-120
LND. 11-121
LND. 13-126
LND. 23-121
LND. 29-113
LND. 41-167
LND. 53-194
LND. 54-1

REC. 9-78

SOUTHWEST QUARTER

LND. 1-246
LND. 3-235
LND. 52-115

REC. 9-78

NORTHEAST QUARTER

LND. 1-246
LND. 11-113
LND. 11-120
LND. 11-121
LND. 11-122
LND. 13-126
LND. 29-113
LND. 41-167
LND. 41-179
LND. 53-194

REC. 9-78

SOUTHEAST QUARTER

LND. 1-246
LND. 2-90
LND. 3-285
LND. 35-177
LND. 45-134
LND. 46-177

REC. 9-78

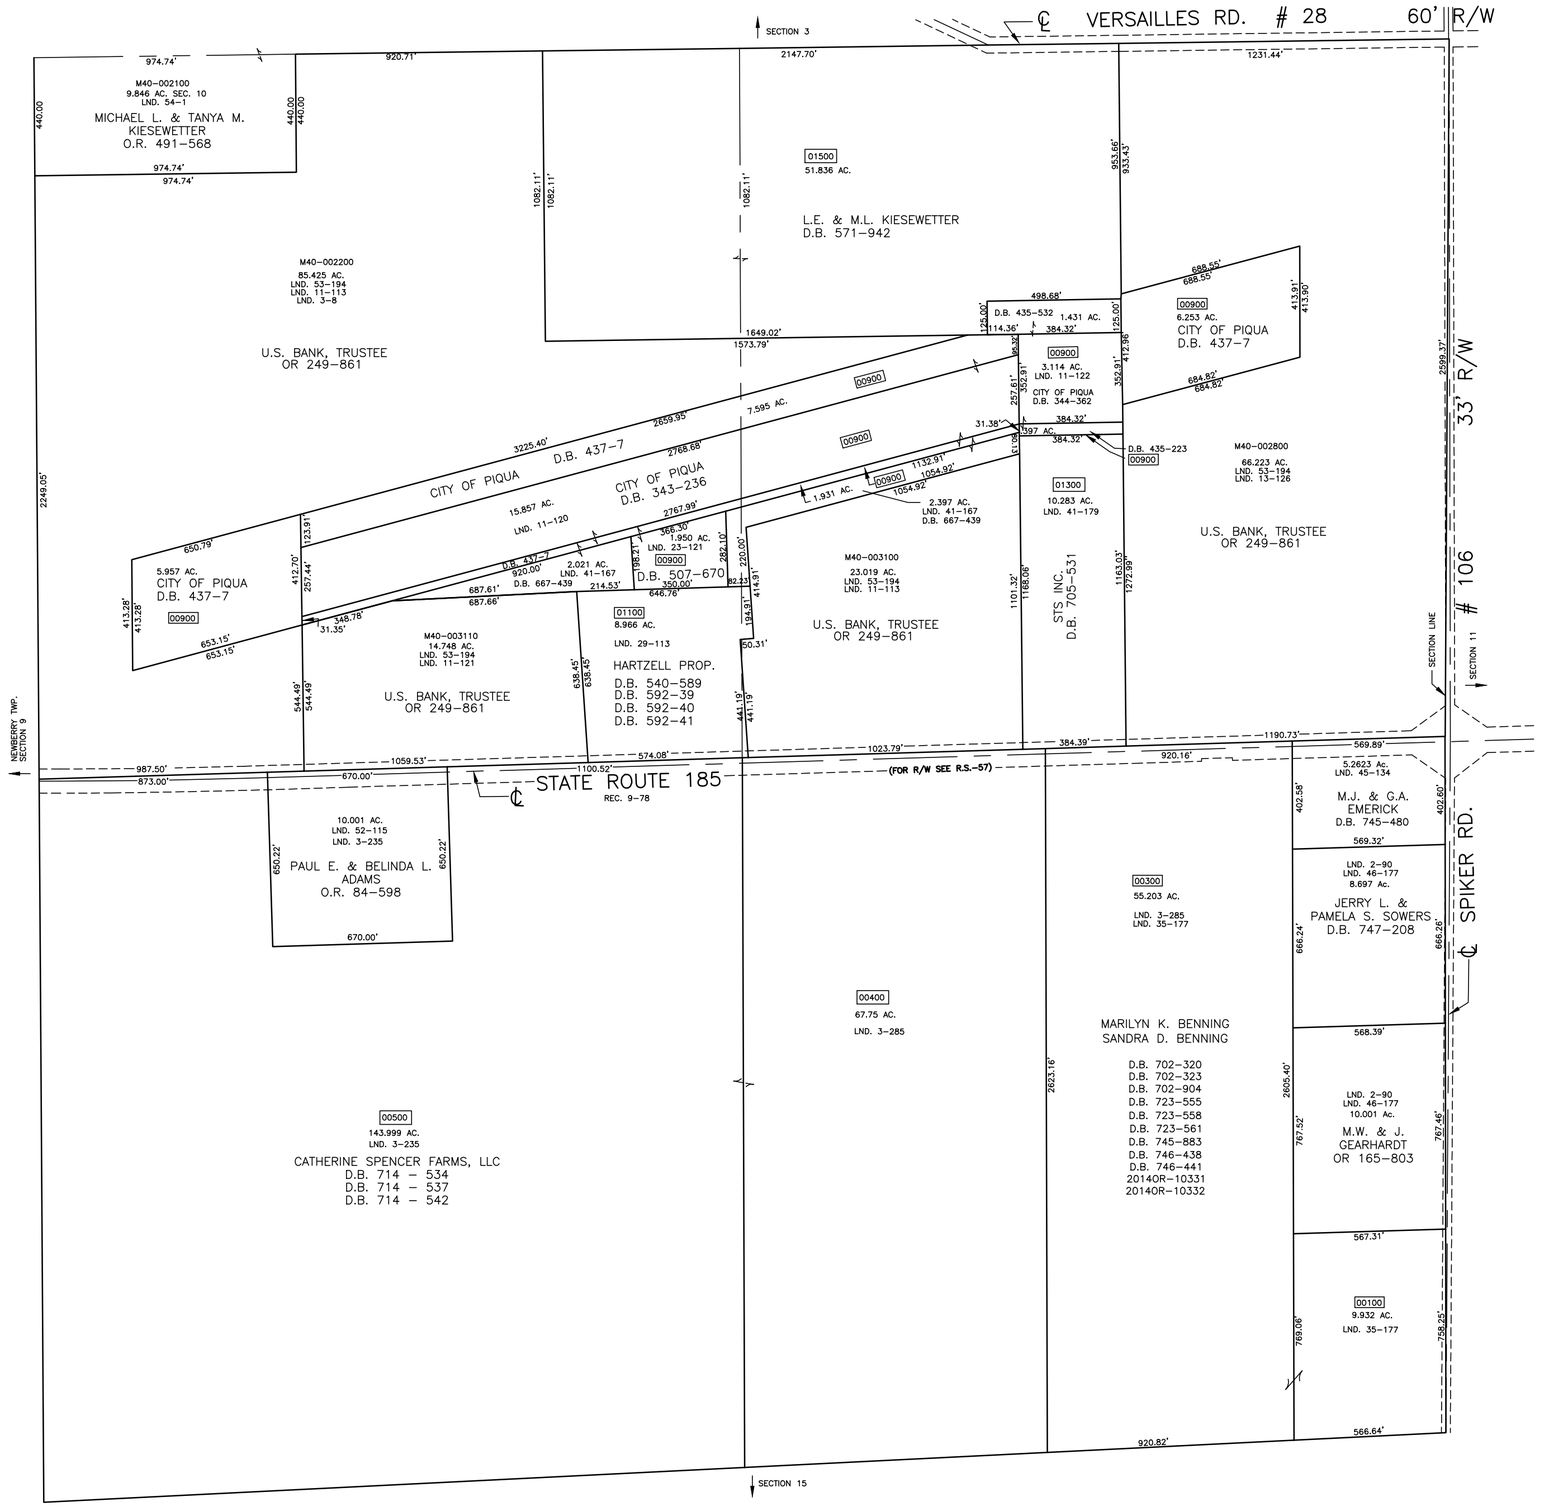

PREPARED BY: MIAMI COUNTY ENGINEER'S MAP DEPARTMENT
PAUL P. HUELSKAMP, P.E., P.S., COUNTY ENGINEER
DATE: MAY 1, 1991
REVISED: DECEMBER 17, 2014 DS