WASHINGTON TWP.
MIAMI COUNTY, OHIO

SOUTHWEST QUARTER
SECTION 12 TOWN 8 RANGE 5

SMDA NUMBER
M40-WA008A-_____

PLAT 8A

200 100 0 200
1"=200'

ABBREVIATION LEGEND

2014OR-07759 =	RECORDER'S DOCUMENT NUMBER
OR 61-208 =	OFFICIAL RECORD 61 PAGE 208
D.B. 613-172 =	DEED BOOK 613, PAGE 172
REC. 15-72 =	RECORDER'S PLAT BOOK 15, PAGE 72
LND. 33-15 =	LAND SURVEY VOLUME 33, PAGE 15
LOT. 19-12 =	LOT SURVEY VOLUME 19, PAGE 12
R.R. 8-29 =	ROAD RECORD VOLUME 8, PAGE 29
R/W =	RIGHT OF WAY
℄ =	CENTERLINE
AC. =	ACRES
TWP. =	TOWNSHIP
② =	LOT CREATED BY RECORDER'S PLAT
TR. =	TRACT

SURVEY INDEX

SOUTHWEST QUARTER

LND. 3-231	LOT 7-60	CONDO 1-3
LND. 5-87	LOT 23-95	R/W SR 185 RS 54
LND. 6-128	LOT 24-130	REC. 7-98
LND. 7-147		REC. 8-102
LND. 8-142		REC. 8-150
LND. 8-159		REC. 9-70
LND. 11-195		REC. 10-113
LND. 12-161		REC. 11-18
LND. 13-64		REC. 13-24
LND. 13-74		REC. 15-138
LND. 15-62		REC. 15-142
LND. 18-36		
LND. 18-103		
LND. 20-142		
LND. 22-59		
LND. 23-49		
LND. 24-75		
LND. 24-103		
LND. 24-146		
LND. 37-134		
LND. 40-60	LND. 56-109	

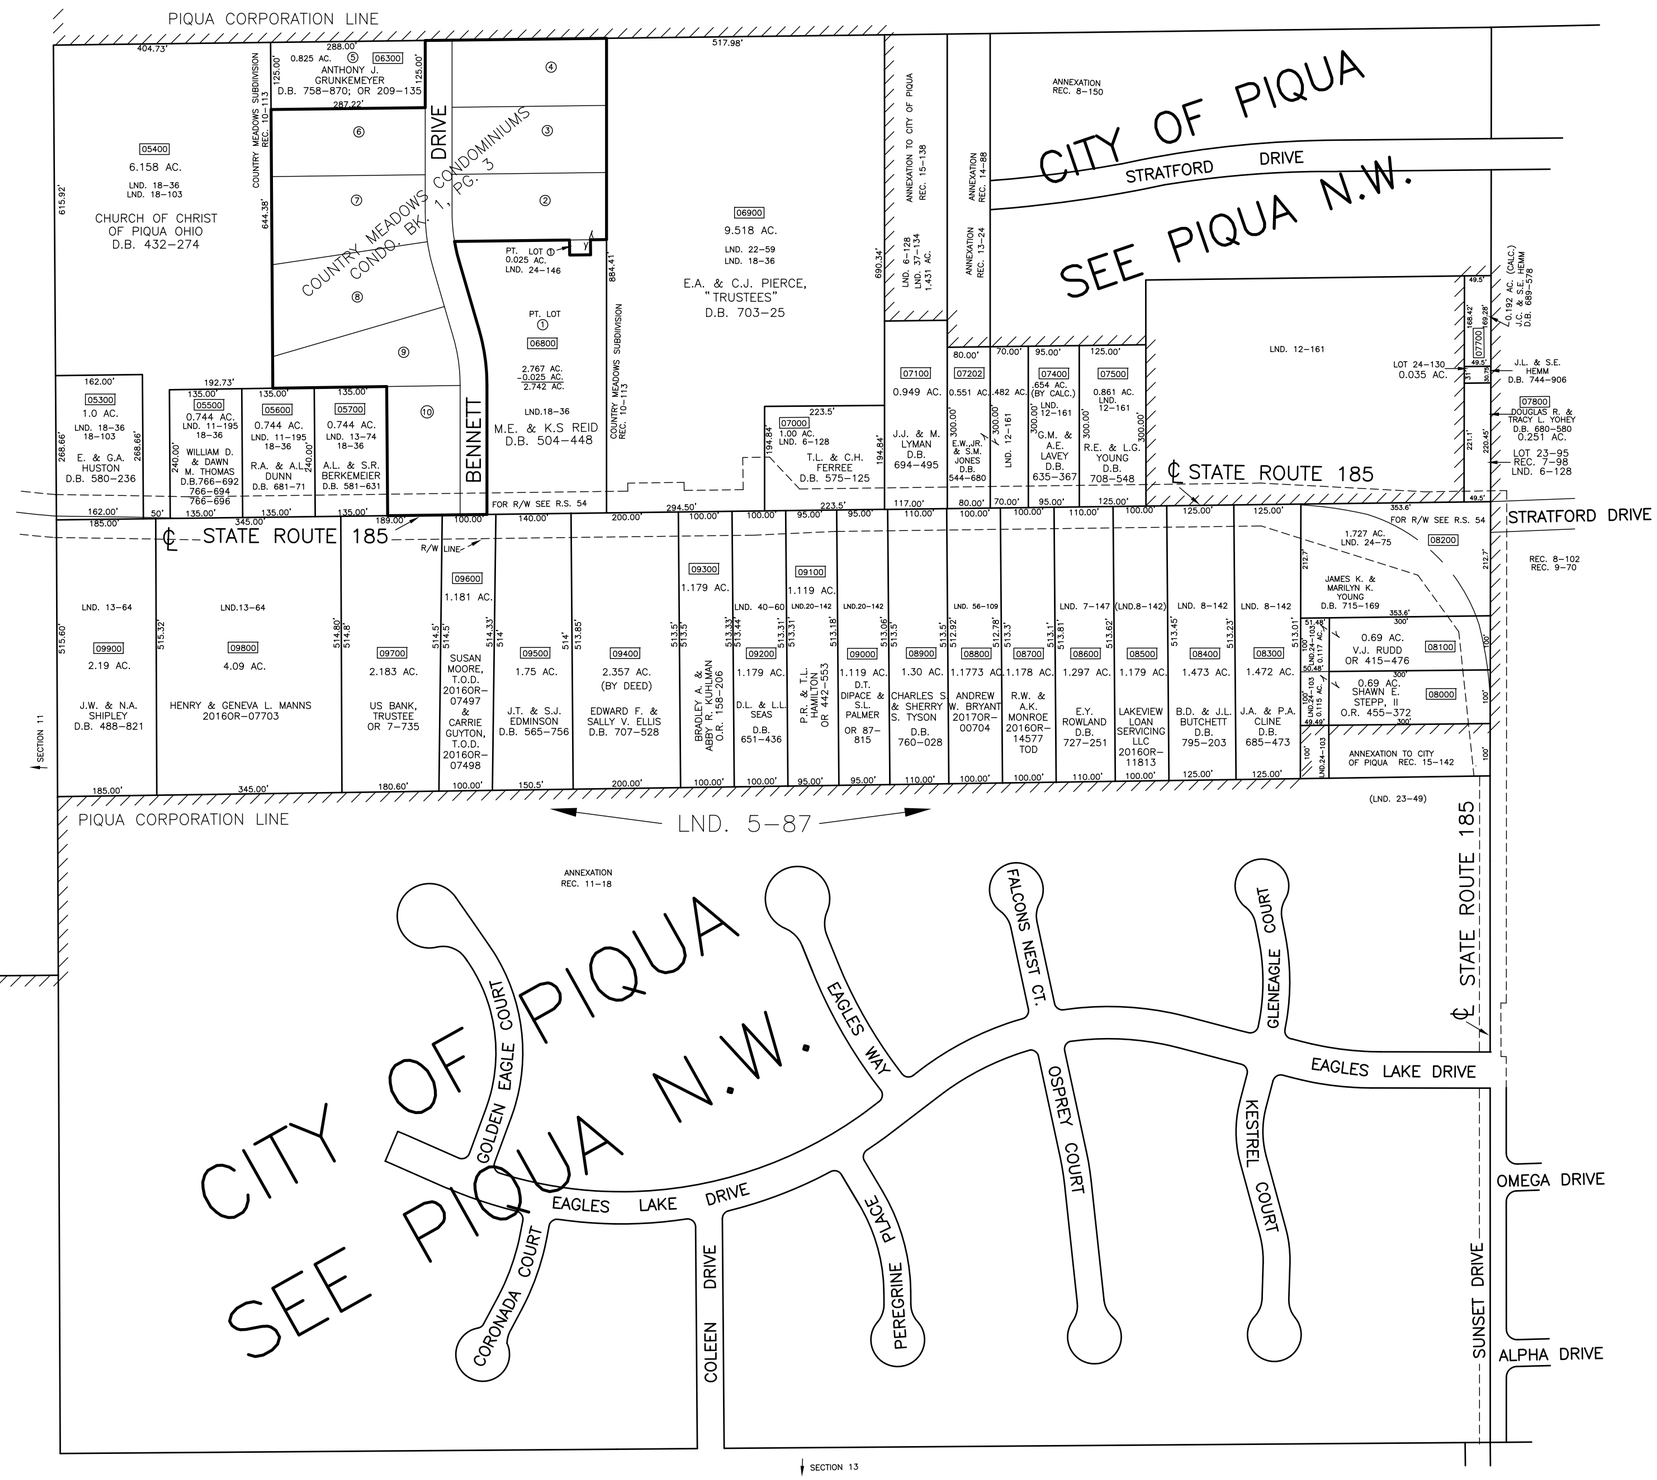

PREPARED BY: MIAMI COUNTY ENGINEER'S MAP DEPARTMENT
PAUL P. HUELSKAMP, COUNTY ENGINEER
DATE: AUGUST, 1991
REVISED: JANUARY 20, 2017 CH