WASHINGTON TWP. NORTHEAST QUARTER
MIAMI COUNTY, OHIO SECTION 12 TOWN 8 RANGE 5 PLAT 8B

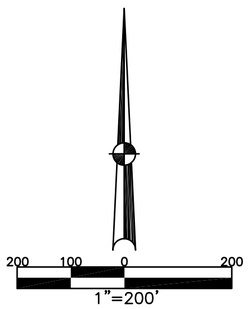

ABBREVIATION LEGEND

20140R-07759	= RECORDER'S DOCUMENT NUMBER
OR 406-509	= OFFICIAL RECORD 406 PAGE 509
D.B. 613-172	= DEED BOOK 613, PAGE 172
REC. 15-72	= RECORDER'S PLAT BOOK 15, PAGE 72
LND. 33-15	= LAND SURVEY VOLUME 33, PAGE 15
LOT 19-12	= LOT SURVEY VOLUME 19, PAGE 12
R.R. 8-29	= ROAD RECORD VOLUME 8, PAGE 29
R/W	= RIGHT OF WAY
℄	= CENTERLINE
AC.	= ACRES
TWP.	= TOWNSHIP
TR.	= TRACT
②	= LOT CREATED BY RECORDER'S PLAT

LINE LEGEND

- Blow-up Boundary
- Property Line
- Lot Split Line
- Section Line
- Centerline
- Right-of-Way Line
- Corporation Line

SURVEY INDEX

LND. 2 - 128	LND. 40 - 175	REC. 1 - 112
LND. 6 - 79	LND. 41 - 144	REC. 9 - 6
LND. 6 - 88	LND. 50 - 49	REC. 9 - 47
LND. 7 - 9	LND. 50 - 168	REC. 9 - 55
LND. 7 - 195	LND. 51 - 169	REC. 13 - 150
LND. 8 - 87	LND. 53 - 160	REC. 14 - 88
LND. 10 - 114		REC. 15 - 132
LND. 11 - 117		REC. 16 - 78
LND. 13 - 182		REC. 16 - 125
LND. 13 - 191		
LND. 15 - 90		
LND. 16 - 54		
LND. 24 - 32		
LND. 31 - 53		
LND. 32 - 96		
LND. 33 - 87		
LND. 40 - 28		

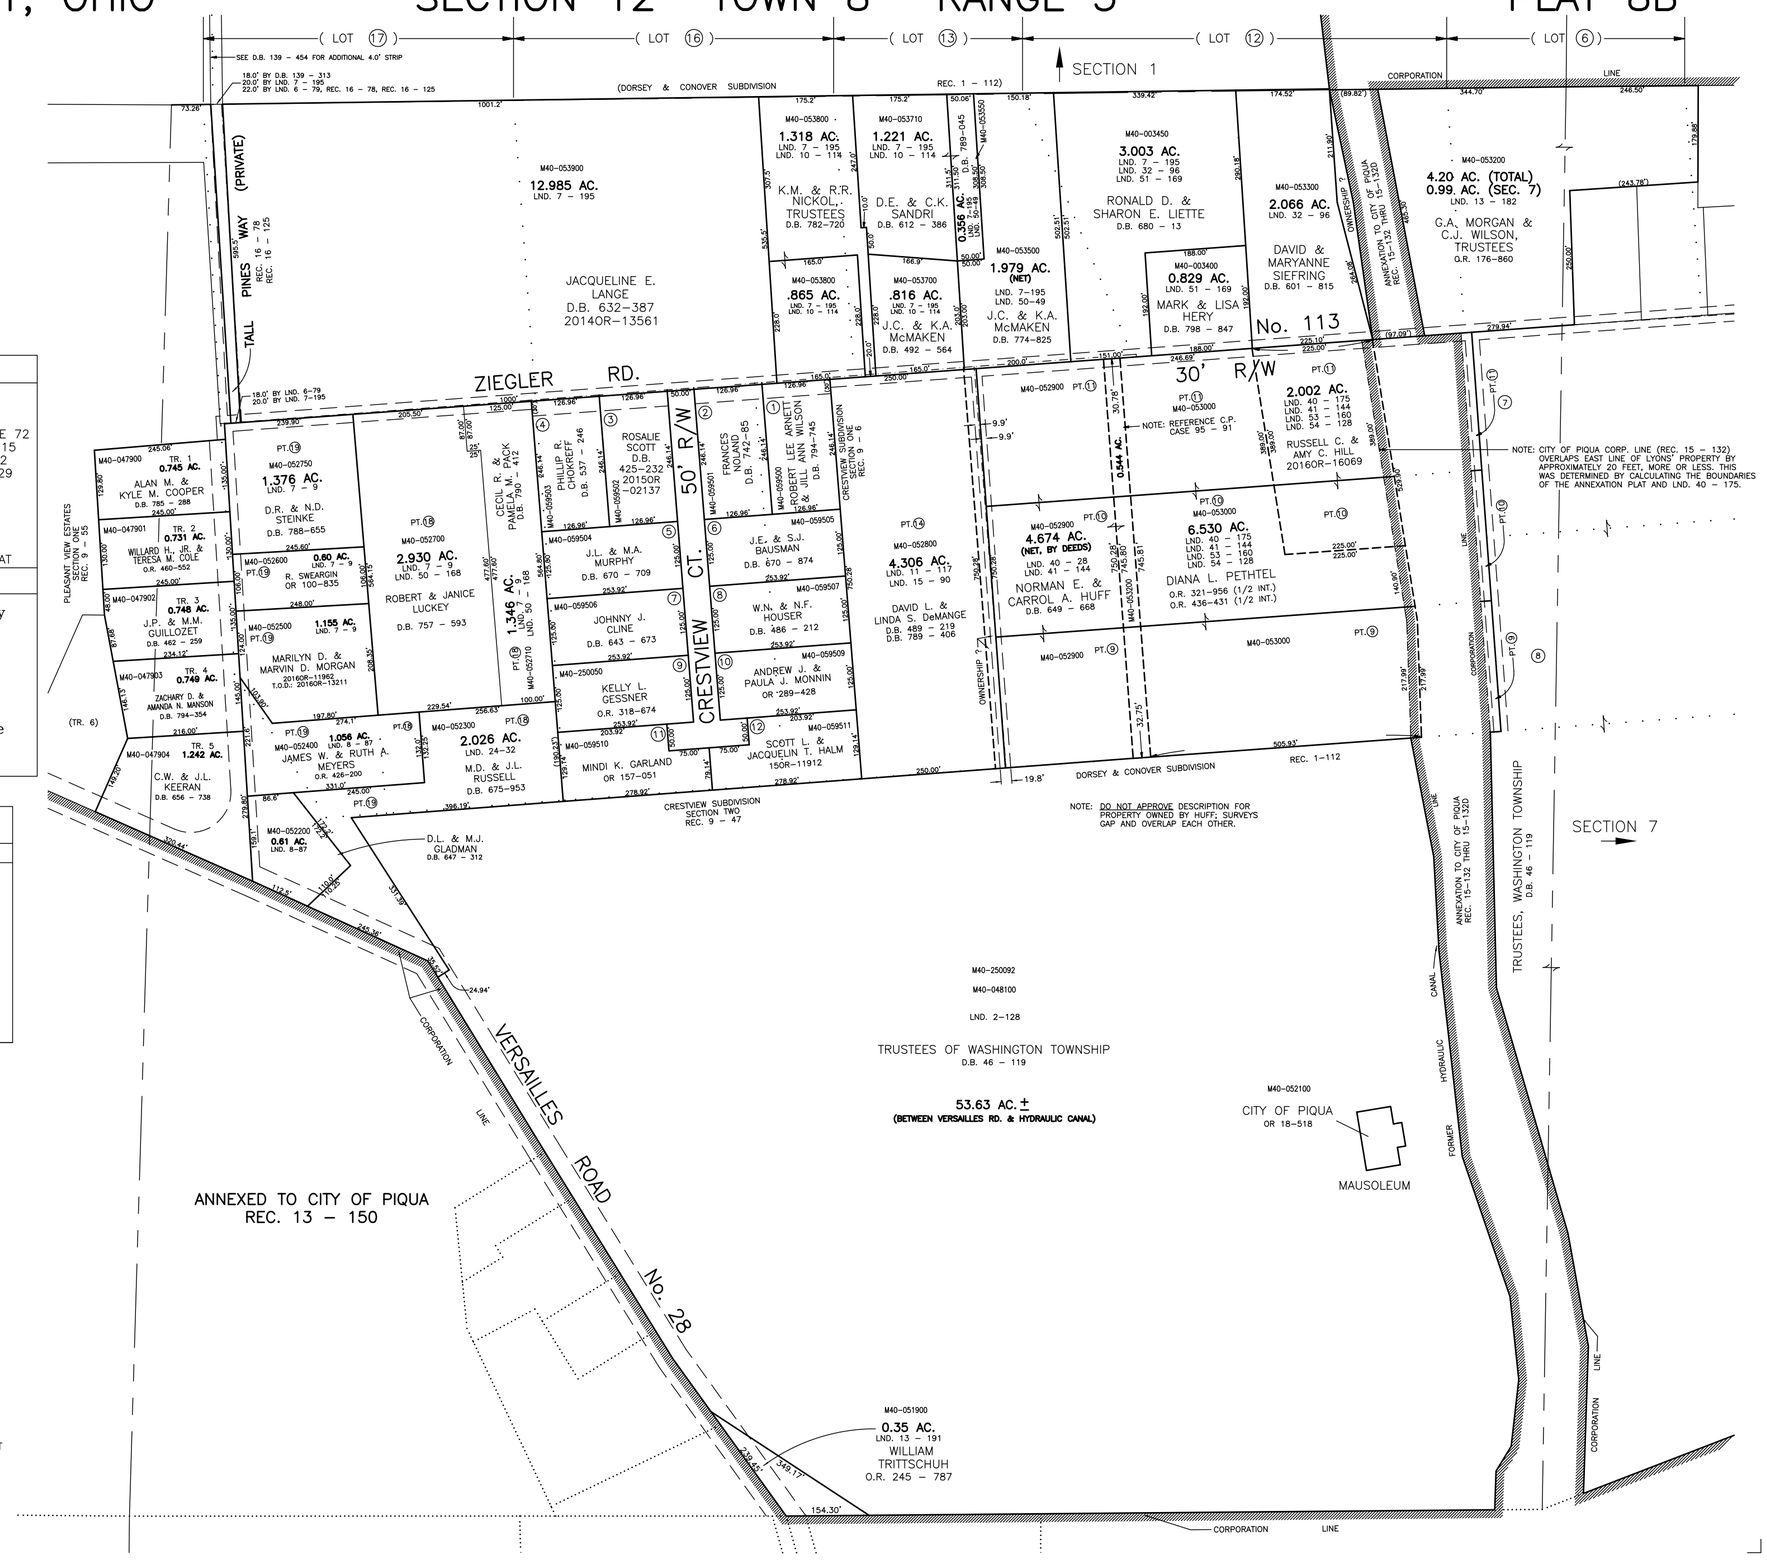

PREPARED BY: MIAMI COUNTY ENGINEER'S MAP DEPARTMENT
PAUL P. HUELSKAMP, COUNTY ENGINEER
DATE: AUGUST, 1991
REVISED: DECEMBER 23, 2016 DS