WASHINGTON TWP.
MIAMI COUNTY, OHIO

SECTION 19 TOWN 6 RANGE 6

SMDA NUMBER
M40-WA012_-_____

PLAT 12

400 200 0 400
1"=400'

ABBREVIATION LEGEND

D.B. 613-172 =	DEED BOOK 613, PAGE 172
REC. 15-72 =	RECORDER'S PLAT BOOK 15, PAGE 72
LND. 33-15 =	LAND SURVEY VOLUME 33, PAGE 15
LOT. 19-12 =	LOT SURVEY VOLUME 19, PAGE 12
R.R. 8-29 =	ROAD RECORD VOLUME 8, PAGE 29
R/W =	RIGHT OF WAY
℄ =	CENTERLINE
AC. =	ACRES
TWP. =	TOWNSHIP
② =	LOT CREATED BY RECORDER'S PLAT
TR. =	TRACT

SURVEY INDEX

NORTHWEST QUARTER
LND. 2-91
LOT 9-35

NORTHEAST QUARTER
REC. 6-85
LND. 10-161
REC. 6-86
LND. 17-133

SOUTHEAST QUARTER
LND. 2-96
LND. 4-321
LND. 8-193
LND. 14-17
LND. 16- 167
LND. 26-194
LND. 27-190
LND. 32-17
LND. 32-17A
LND. 33-4
LND. 39-67
REC. 9-71
REC. 9-100

SOUTHWEST QUARTER
LND. 22-163
LND. 37-52

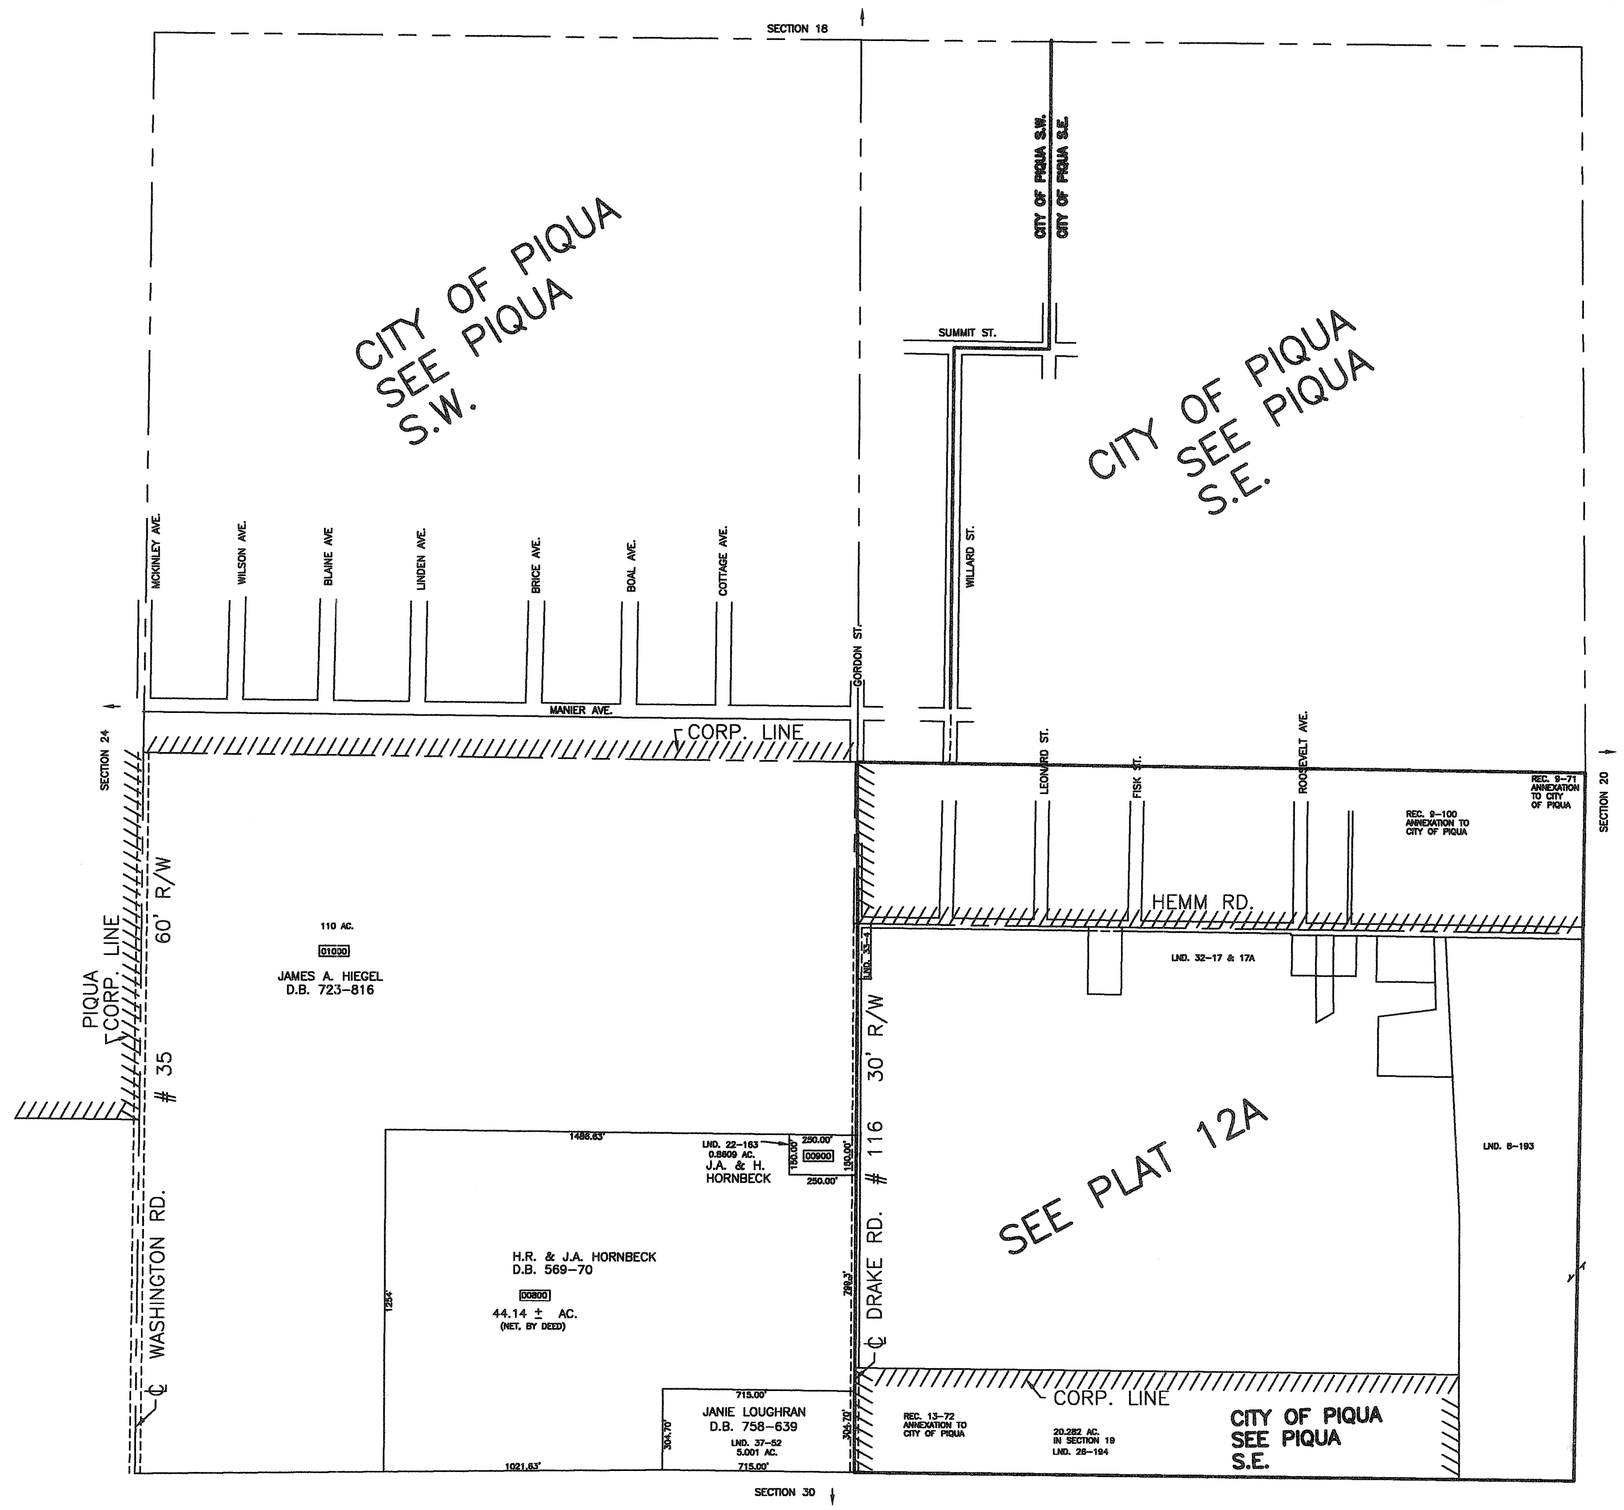

PREPARED BY: MIAMI COUNTY ENGINEER'S MAP DEPARTMENT
DOUGLAS L. CHRISTIAN, COUNTY ENGINEER

DATE: 10/91

REVISED: MAY 12, 2005