WASHINGTON TWP.

MIAMI COUNTY, OHIO

SECTION 24 TOWN 8 RANGE 5

SMDA NUMBER
M40-WA016_-_____

PLAT 16

400 200 0 400

1"=400'

ABBREVIATION LEGEND

20140R-07759	= RECORDER'S DOCUMENT NUMBER
OR 228-348	= OFFICIAL RECORD 228 PAGE 348
D.B. 613-172	= DEED BOOK 613, PAGE 172
REC. 15-72	= RECORDER'S PLAT BOOK 15, PAGE 72
LND. 33-15	= LAND SURVEY VOLUME 33, PAGE 15
LOT 19-12	= LOT SURVEY VOLUME 19, PAGE 12
R.R. 8-29	= ROAD RECORD VOLUME 8, PAGE 29
R/W	= RIGHT OF WAY
℄	= CENTERLINE
AC.	= ACRES
TWP.	= TOWNSHIP
TR.	= TRACT
②	= LOT CREATED BY RECORDER'S PLAT

S U R V E Y I N D E X

SOUTHWEST QUARTER		
LND. 3-6 3-413 4-350 5-123 16-136 23-107 24-106 35-27 35-62 39-20 43-36 55-112	LOT 7-88	REC. 9-19 11-46
NORTHWEST QUARTER		
LND. 4-350 8-94 29-55 30-45 39-20 55-112 55-126	LOT 7-78 7-88	REC. 6-32 13-78 15-111 16-2 25-33
NORTHEAST QUARTER		
LND. 2-121 4-350	LOT 8-109 8-139 9-60	
SOUTHEAST QUARTER		
LND. 3-413 4-350 8-59 9-84 16-136 23-107 23-108 43-144 44-71 46-1	LOT 8-109 8-139 9-60	REC. 7-110 9-19 10-17 11-46 19-108 21-108

PREPARED BY: MIAMI COUNTY ENGINEER'S MAP DEPARTMENT
PAUL P. HUELSKAMP, P.E., P.S., COUNTY ENGINEER
DATE: SEPTEMBER 1992
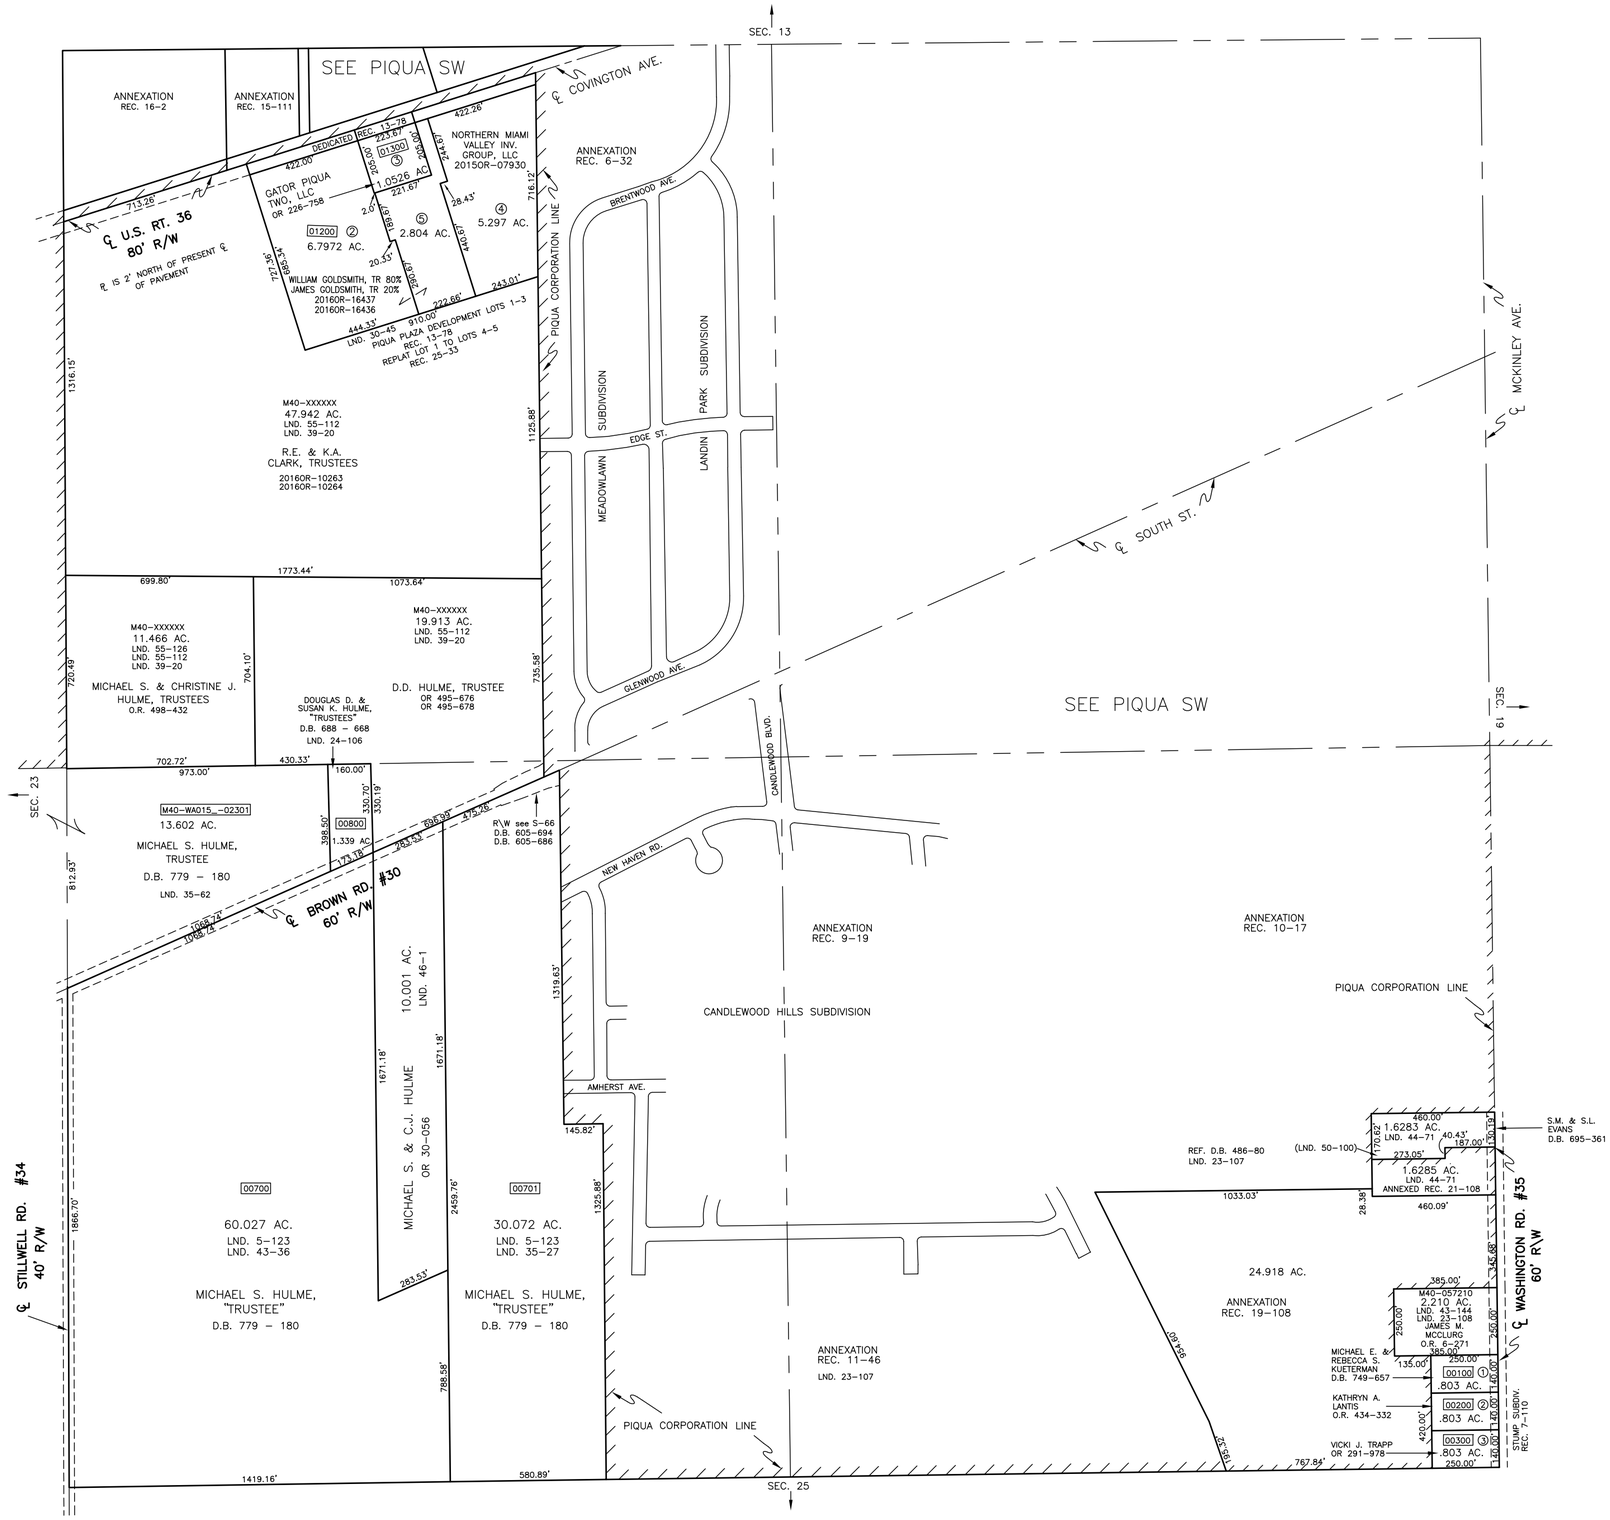
REVISED: DECEMBER 30, 2016 CH