WASHINGTON TWP.

MIAMI COUNTY, OHIO

SECTION 26 TOWN 8 RANGE 5

SMDA NUMBER
M40–WA018_–_____

PLAT 18

400 200 0 400
1"=400'

ABBREVIATION LEGEND

2014OR–07759	= RECORDER'S DOCUMENT NUMBER
OR 406–509	= OFFICIAL RECORD 406 PAGE 509
D.B. 613–172	= DEED BOOK 613, PAGE 172
REC. 15–72	= RECORDER'S PLAT BOOK 15, PAGE 72
LND. 33–15	= LAND SURVEY VOLUME 33, PAGE 15
LOT 19–12	= LOT SURVEY VOLUME 19, PAGE 12
R.R. 8–29	= ROAD RECORD VOLUME 8, PAGE 29
R/W	= RIGHT OF WAY
℄	= CENTERLINE
AC.	= ACRES
TWP.	= TOWNSHIP
TR.	= TRACT
②	= LOT CREATED BY RECORDER'S PLAT

SURVEY INDEX

SOUTHWEST QUARTER		
LND. 2–51 3–304 30–180 51–153 55–174 55–197		
NORTHWEST QUARTER		
LND. 11–112 12–92 28–50 41–10		
NORTHEAST QUARTER		
LND. 4–22 8–98 9–186 20–134 20–167 30–113 36–21 37–55 40–39 56–60		
SOUTHEAST QUARTER		
LND. 30–153 30–180 51–153		

PREPARED BY: MIAMI COUNTY ENGINEER'S MAP DEPARTMENT
PAUL P. HUELSKAMP, P.E., P.S., COUNTY ENGINEER
DATE: OCTOBER 1992
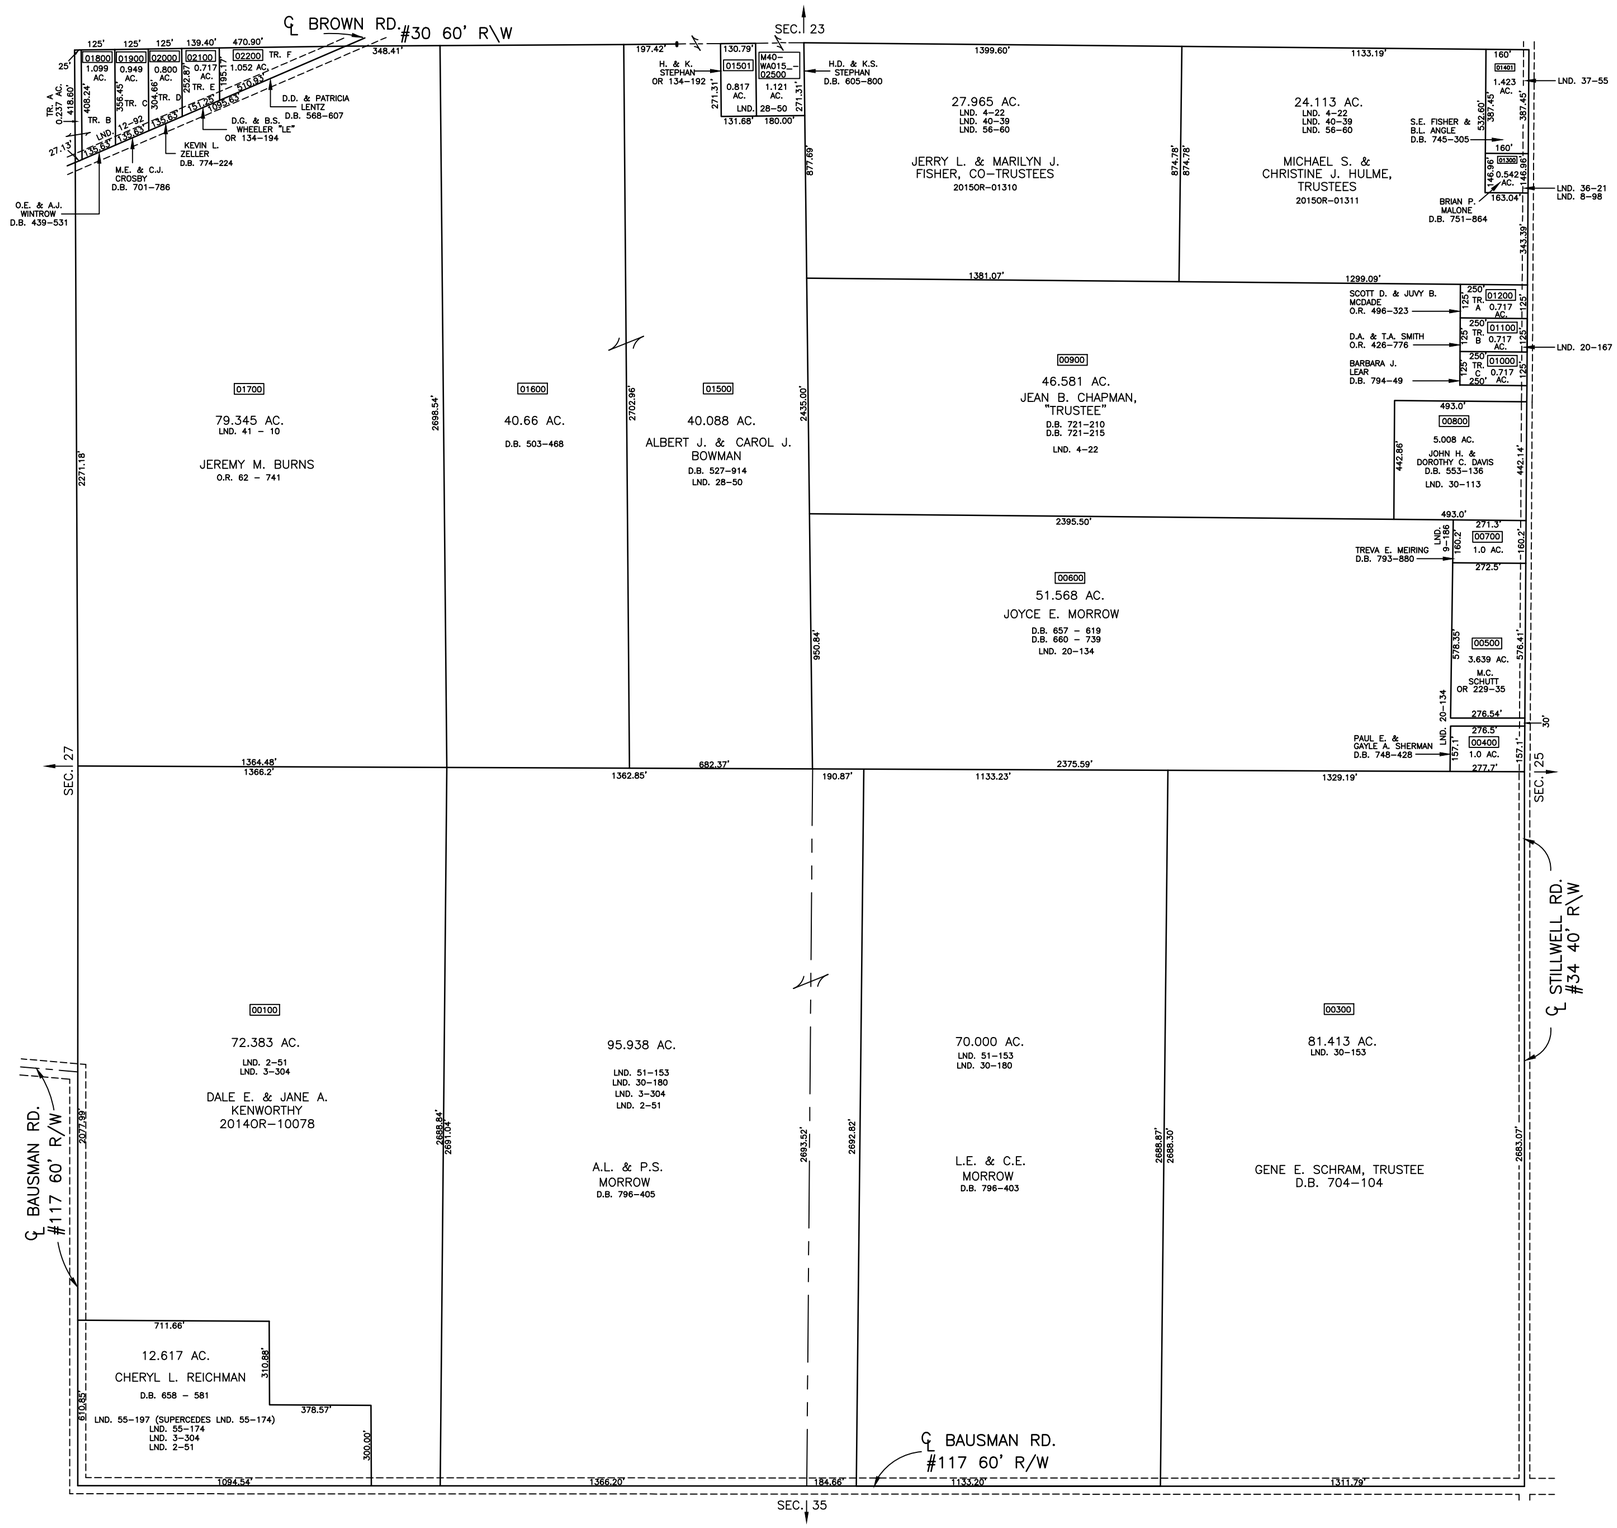
REVISED: FEBRUARY 23, 2015 AS