WASHINGTON TWP.

MIAMI COUNTY, OHIO

SECTION 31 TOWN 7 RANGE 6

SMDA NUMBER
M40-WA023_-_____

PLAT 23

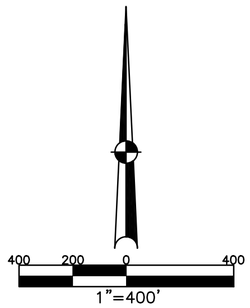

ABBREVIATION LEGEND

2014OR-07759	= RECORDER'S DOCUMENT NUMBER
OR 406-509	= OFFICIAL RECORD 406 PAGE 509
D.B. 613-172	= DEED BOOK 613, PAGE 172
REC. 15-72	= RECORDER'S PLAT BOOK 15, PAGE 72
LND. 33-15	= LAND SURVEY VOLUME 33, PAGE 15
LOT 19-12	= LOT SURVEY VOLUME 19, PAGE 12
R.R. 8-29	= ROAD RECORD VOLUME 8, PAGE 29
R/W	= RIGHT OF WAY
℄	= CENTERLINE
AC.	= ACRES
TWP.	= TOWNSHIP
TR.	= TRACT
②	= LOT CREATED BY RECORDER'S PLAT

SURVEY INDEX

SOUTHWEST QUARTER		
LND. 14-67 20-32 20-155 21-17 29-61 35-100 37-107		REC. 10-13
NORTHWEST QUARTER		
LND. 4-106 6-163 8-70 13-11 13-161 13-162 14-86 14-152 18-82 21-190 27-54 31-135		
NORTHEAST QUARTER		
LND. 1-45 4-106 4-344 6-163 8-70 10-22 11-47 11-48 13-11 13-161 13-162 14-152 14-184 17-174 18-82 18-180 20-95 21-190 24-27 30-166	LND. 31-116 31-135 32-101 37-192 40-68 45-22 55-3	REC. 8-4 11-10 16-5
SOUTHEAST QUARTER		
LND. 4-344 20-95 20-155 21-17 30-166,166A 44-87		
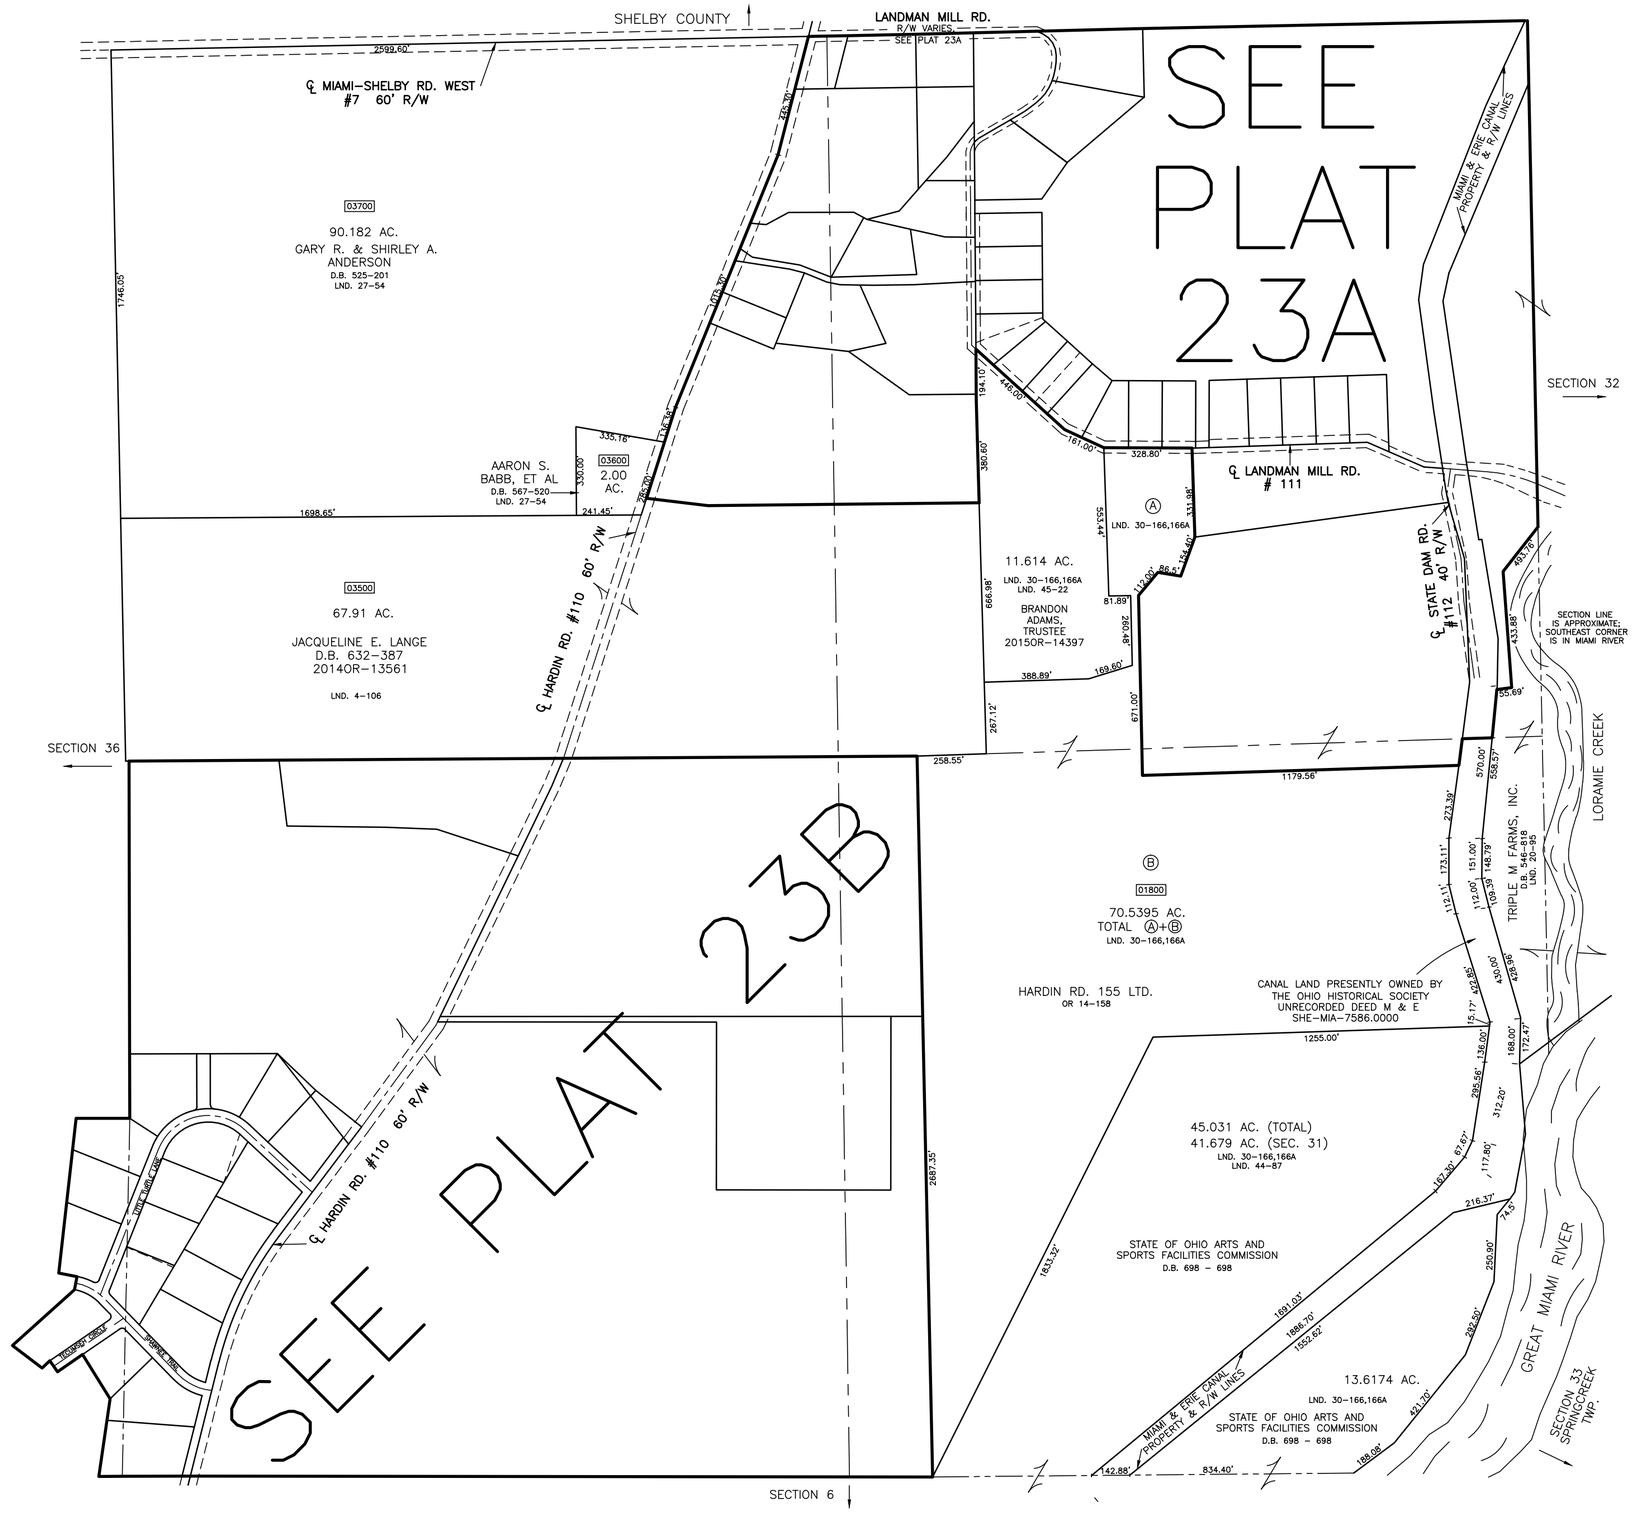
PREPARED BY: MIAMI COUNTY ENGINEER'S MAP DEPARTMENT
PAUL P. HUELSKAMP, P.E., P.S., COUNTY ENGINEER
DATE: NOVEMBER 1992
REVISED: NOVEMBER 30, 2015 DS