WASHINGTON TWP.
MIAMI COUNTY, OHIO

PT. NORTHEAST QUARTER, PT. NORTHWEST QUARTER
SECTION 31 TOWN 7 RANGE 6

SMDA NUMBER
M40-WA023A-_____

PLAT 23A

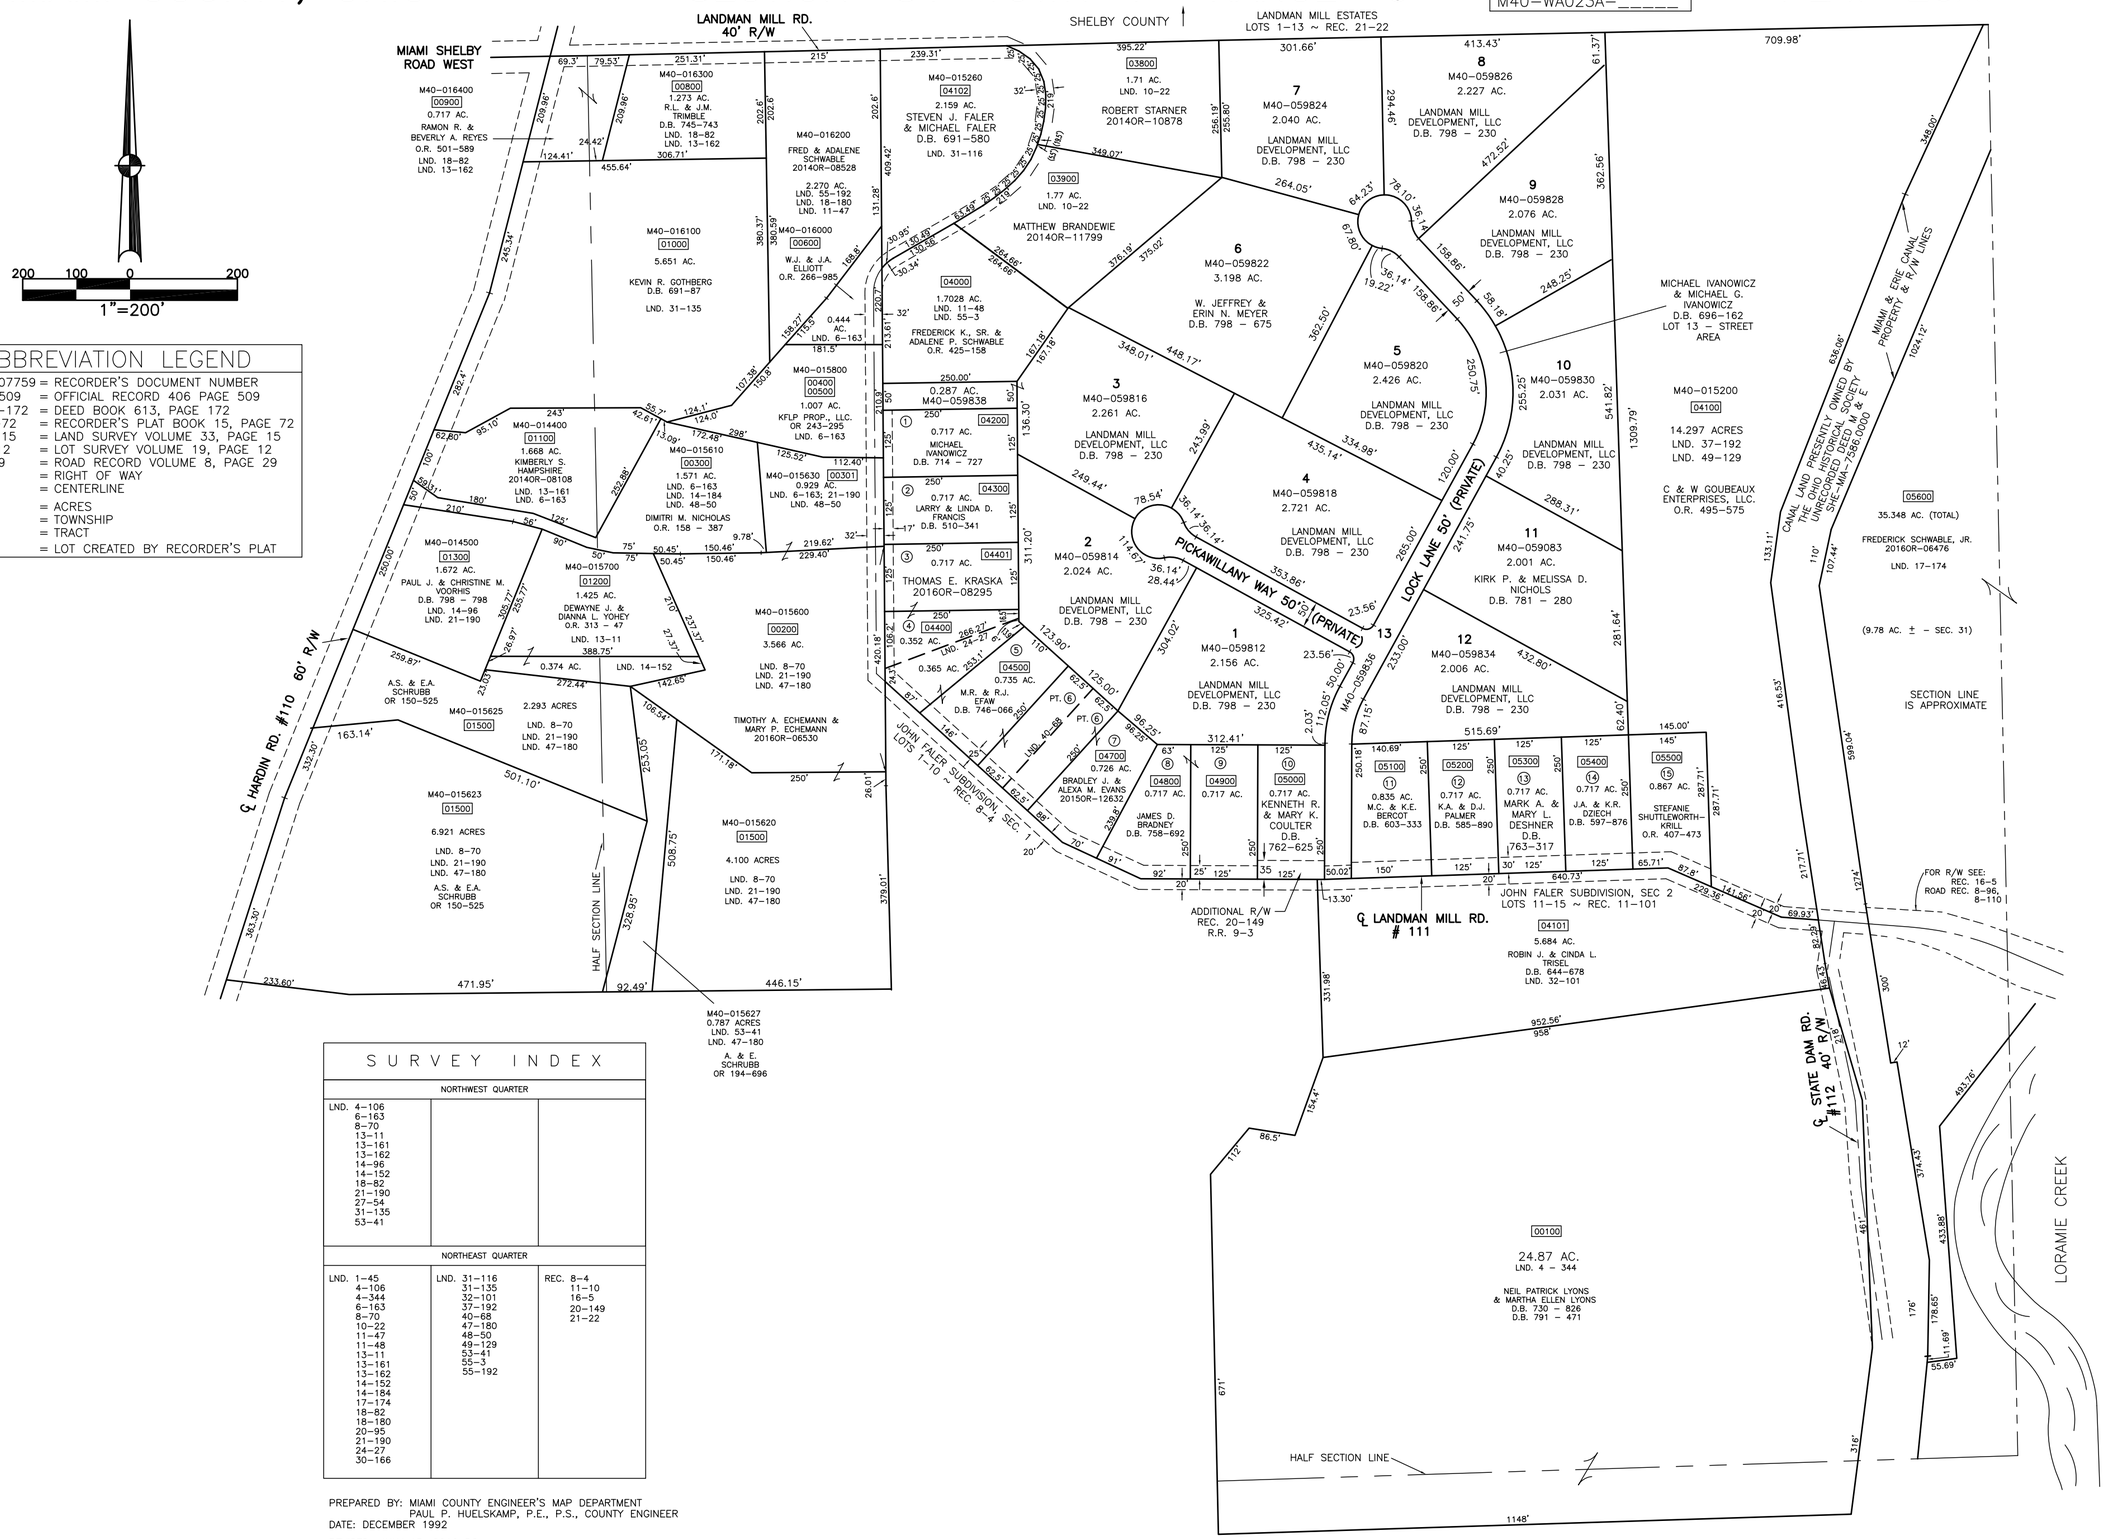

ABBREVIATION LEGEND

2014OR-07759	=	RECORDER'S DOCUMENT NUMBER
OR 406-509	=	OFFICIAL RECORD 406 PAGE 509
D.B. 613-172	=	DEED BOOK 613, PAGE 172
REC. 15-72	=	RECORDER'S PLAT BOOK 15, PAGE 72
LND. 33-15	=	LAND SURVEY VOLUME 33, PAGE 15
LOT 19-12	=	LOT SURVEY VOLUME 19, PAGE 12
R.R. 8-29	=	ROAD RECORD VOLUME 8, PAGE 29
R/W	=	RIGHT OF WAY
℄	=	CENTERLINE
AC.	=	ACRES
TWP.	=	TOWNSHIP
TR.	=	TRACT
②	=	LOT CREATED BY RECORDER'S PLAT

SURVEY INDEX

NORTHWEST QUARTER

LND. 4-106, 6-163, 8-70, 13-11, 13-161, 13-162, 14-96, 14-152, 18-82, 21-190, 27-54, 31-135, 53-41

NORTHEAST QUARTER

LND. 1-45, 4-106, 4-344, 6-163, 8-70, 10-22, 11-47, 11-48, 13-11, 13-161, 13-162, 14-152, 14-184, 17-174, 18-82, 18-180, 20-95, 21-190, 24-27, 30-166

LND. 31-116, 31-135, 32-101, 37-192, 40-68, 47-180, 48-50, 49-129, 53-41, 55-3, 55-192

REC. 8-4, 11-10, 16-5, 20-149, 21-22

PREPARED BY: MIAMI COUNTY ENGINEER'S MAP DEPARTMENT
PAUL P. HUELSKAMP, P.E., P.S., COUNTY ENGINEER
DATE: DECEMBER 1992

REVISED: JULY 15, 2016 DS