WASHINGTON TWP. SOUTHWEST QUARTER

MIAMI COUNTY, OHIO SECTION 31 TOWN 7 RANGE 6

SMDA NUMBER
M40-WA023B-_____

PLAT 23B

200 100 0 200
1"=200'

ABBREVIATION LEGEND

20140R-07759	= RECORDER'S DOCUMENT NUMBER
OR 406-509	= OFFICIAL RECORD 406 PAGE 509
D.B. 613-172	= DEED BOOK 613, PAGE 172
REC. 15-72	= RECORDER'S PLAT BOOK 15, PAGE 72
LND. 33-15	= LAND SURVEY VOLUME 33, PAGE 15
LOT 19-12	= LOT SURVEY VOLUME 19, PAGE 12
R.R. 8-29	= ROAD RECORD VOLUME 8, PAGE 29
R/W	= RIGHT OF WAY
℄	= CENTERLINE
AC.	= ACRES
TWP.	= TOWNSHIP
TR.	= TRACT
②	= LOT CREATED BY RECORDER'S PLAT

LINE LEGEND

- Blow-up Boundary
- Property Line
- Lot Split Line
- Section Line
- Centerline
- Right-of-Way Line
- Corporation Line

SURVEY INDEX

SOUTHWEST QUARTER		
LND. 14-67 20-32 20-155 21-17 29-61 35-100 37-107		REC. 10-13
SOUTHEAST QUARTER		
LND. 4-344 20-95 20-155 21-17 30-166,166A		

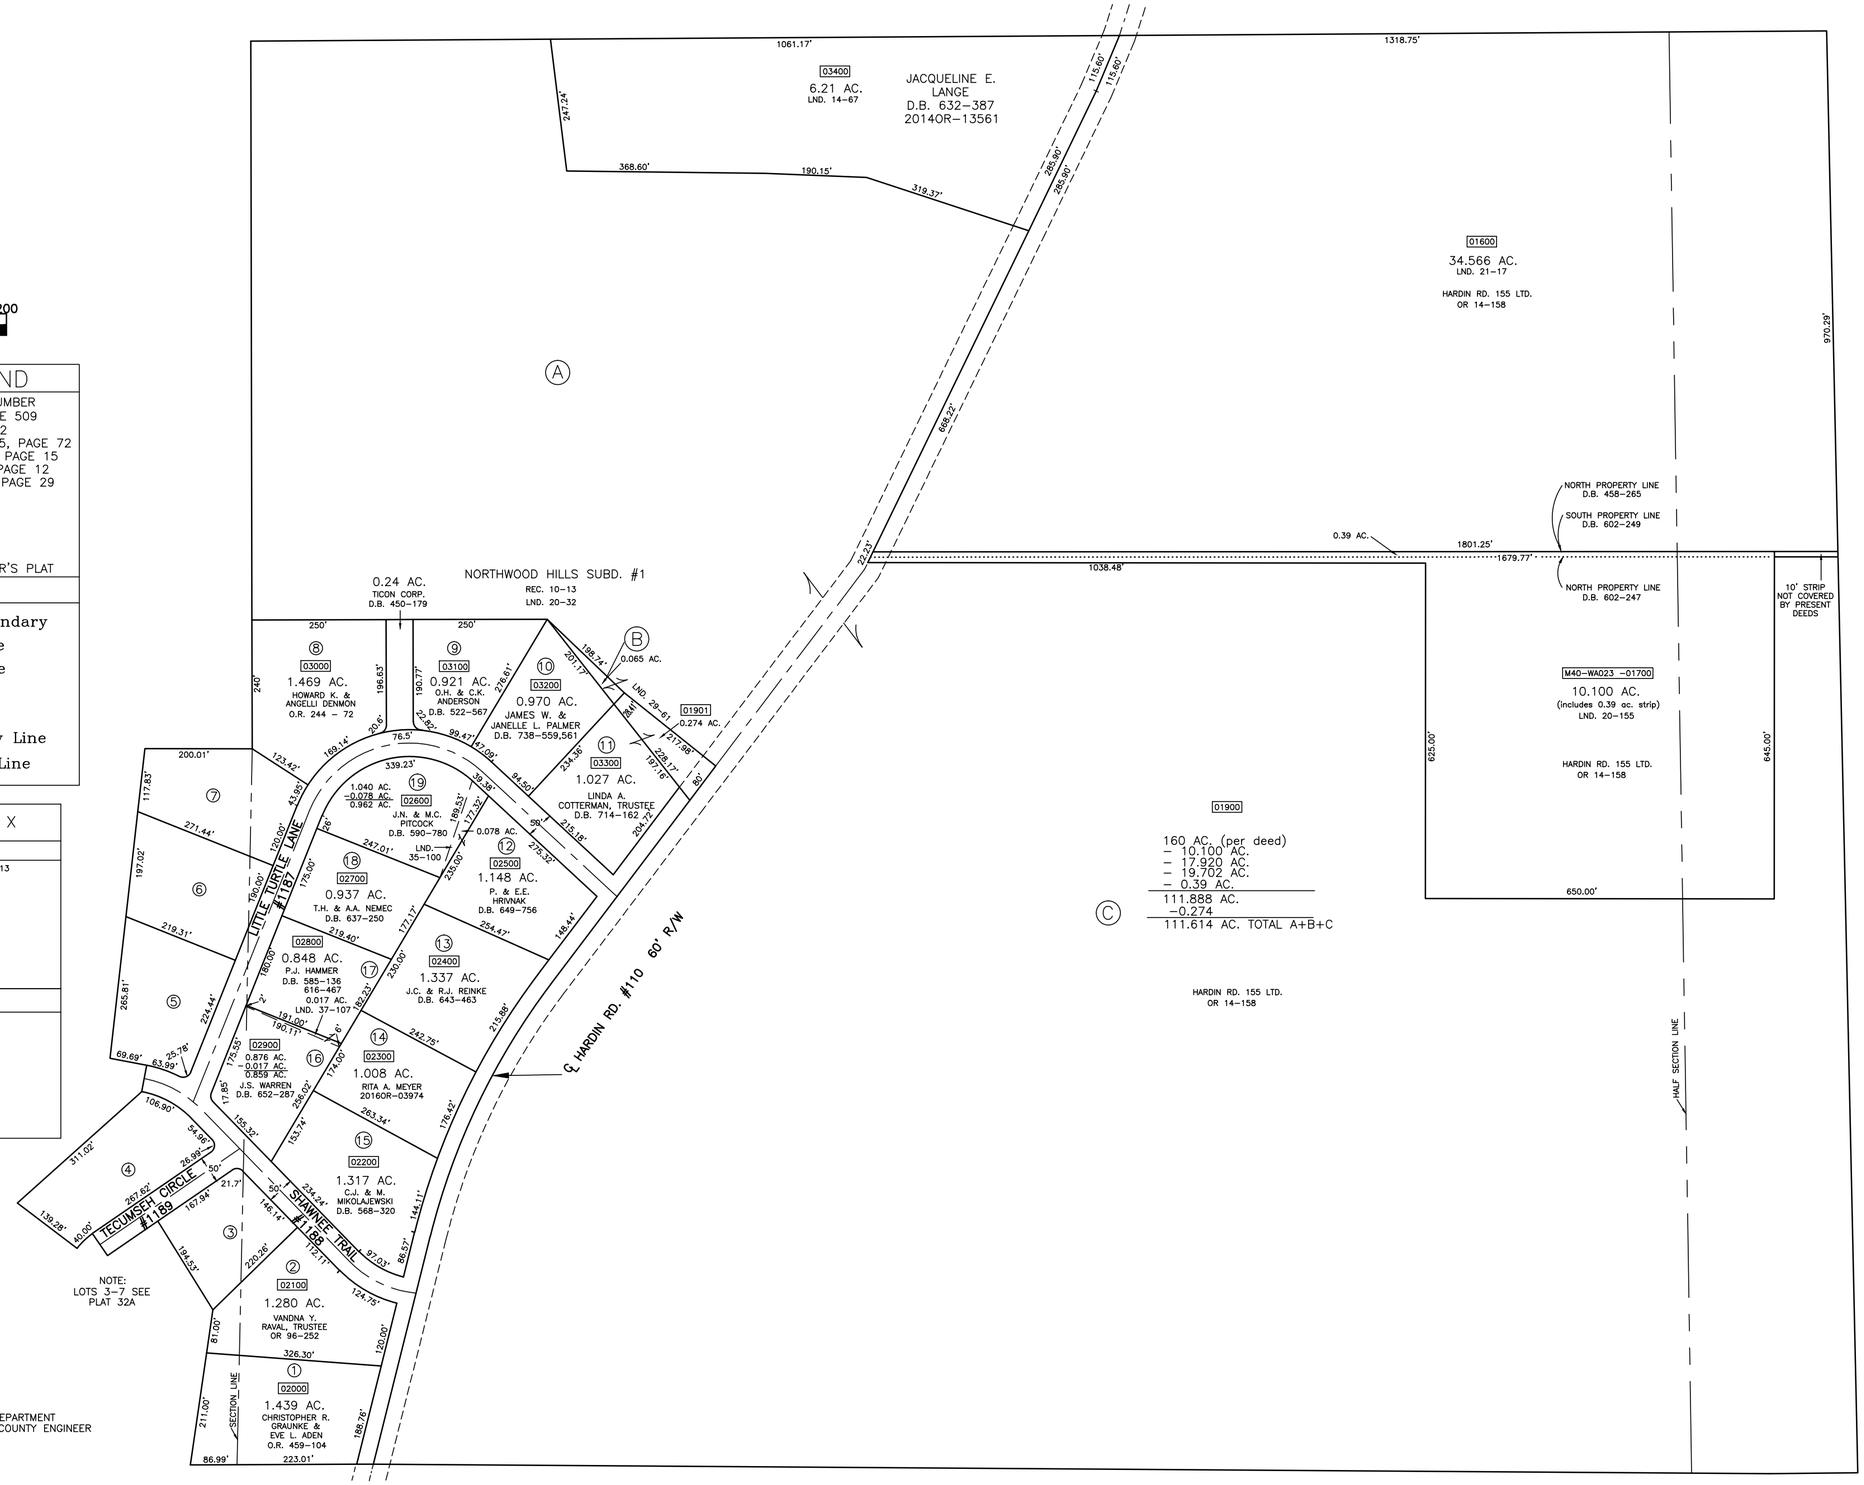

PREPARED BY: MIAMI COUNTY ENGINEER'S MAP DEPARTMENT
PAUL P. HUELSKAMP, P.E., P.S., COUNTY ENGINEER
DATE: DECEMBER 1992

REVISED: APRIL 8, 2016 DS