WASHINGTON TOWNSHIP
MIAMI COUNTY, OHIO

SECTION 32 TOWN 6 RANGE 6

PLAT 25

400 200 0 400

1"=400'

ABBREVIATION LEGEND

OR 169–732	= OFFICIAL RECORD 169 PAGE 732
D.B. 613–172	= DEED BOOK 613, PAGE 172
REC. 15–72	= RECORDER'S PLAT BOOK 15, PAGE 72
LND. 33–15	= LAND SURVEY VOLUME 33, PAGE 15
LOT 19–12	= LOT SURVEY VOLUME 19, PAGE 12
R.R. 8–29	= ROAD RECORD VOLUME 8, PAGE 29
R/W	= RIGHT OF WAY
℄	= CENTERLINE
AC.	= ACRES
TWP.	= TOWNSHIP
TR.	= TRACT
②	= LOT CREATED BY RECORDER'S PLAT

SURVEY INDEX

NORTH HALF		
LND. 2 – 187 LND. 4 – 322 LND. 21 – 104 LND. 32 – 31 LND. 48 – 86		REC. 12 – 79 REC. 22 – 71 RD. REC. 9 – 13 RS 68 RS 84 RS 86 RC 68
SOUTH HALF		
LND. 3 – 54 LND. 30 – 168 LND. 48 – 86 LND. 53 – 31		REC. 12 – 79 SMD 80 RS 68 RS 84 RS 86 RC 68

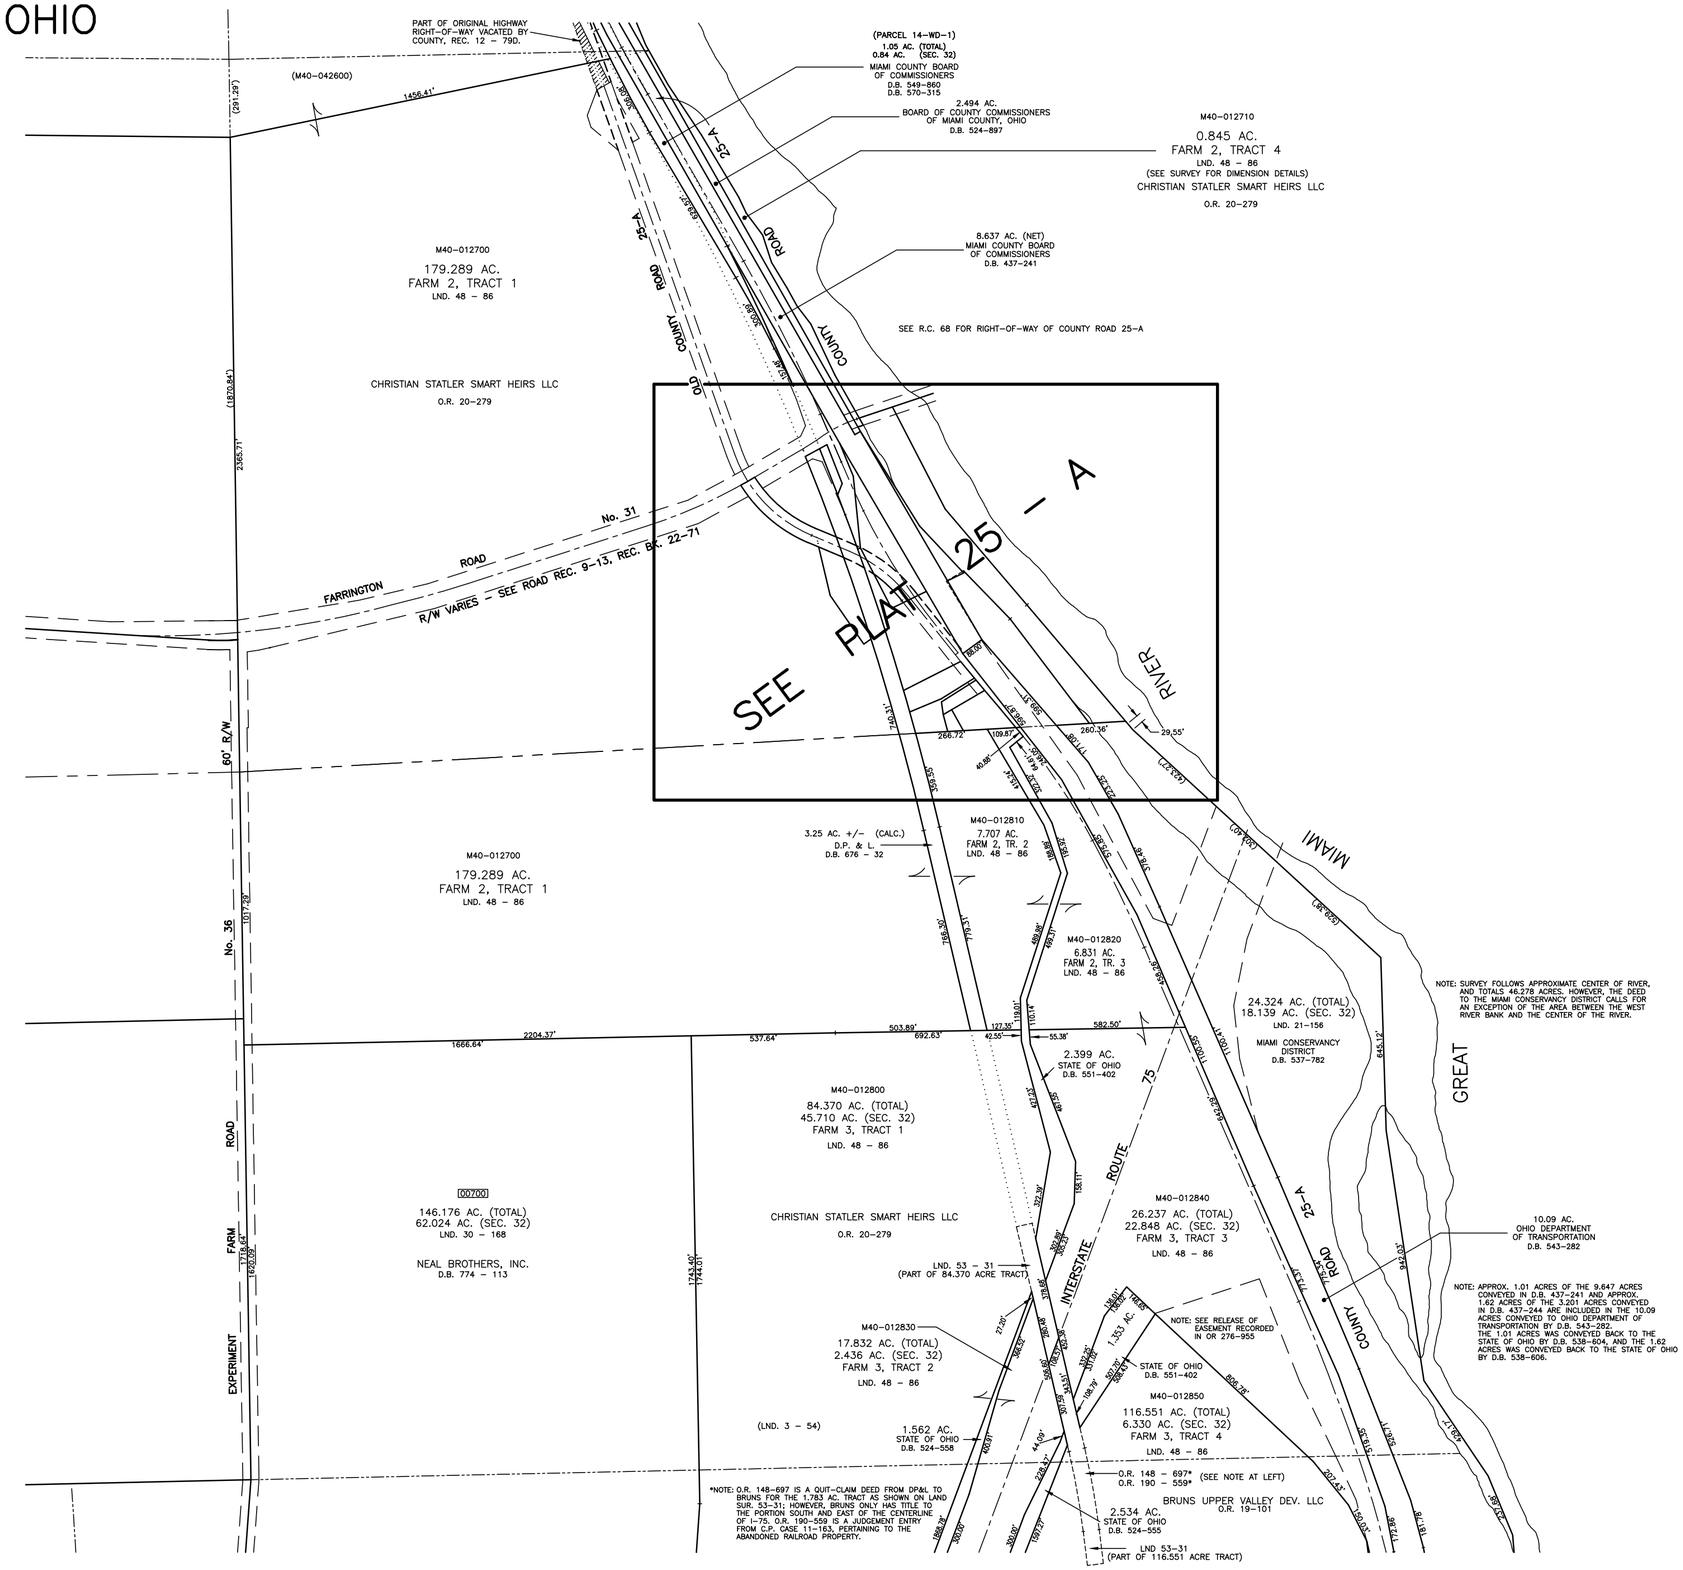

PREPARED BY: MIAMI COUNTY ENGINEER'S MAP DEPARTMENT
PAUL P. HUELSKAMP, P.E., P.S., COUNTY ENGINEER
DATE: NOVEMBER 21, 2001
REVISED: JANUARY 5, 2015 DS