WASHINGTON TWP.

MIAMI COUNTY, OHIO
SECTION 36, TOWN 8, RANGE 5

PLAT 31

SCALE: 1" = 400'

SMDA NUMBER
M40 - WA031__-_____

Northeast Quarter

LAND SUR. VOL. 2, PG. 213
LAND SUR. VOL. 29, PG. 187
LAND SUR. VOL. 30, PG. 150
LAND SUR. VOL. 34, PG. 36
LND. 50-194

REC. PLAT BK. 6, PG. 77

Southeast Quarter

Southwest Quarter

LAND SUR. VOL. 6, PG. 166
LAND SUR. VOL. 21, PG. 133
LAND SUR. VOL. 24, PG. 61
LAND SUR. VOL. 44, PG. 151
Lnd. 46-50

Northwest Quarter

LAND SUR. VOL. 2, PG. 213
LAND SUR. VOL. 34, PG. 36
LAND SUR. VOL. 36, PG. 59
LAND SUR. VOL. 37, PG. 81
Lnd. 46-45

REC. PLAT BK. 6, PG. 77

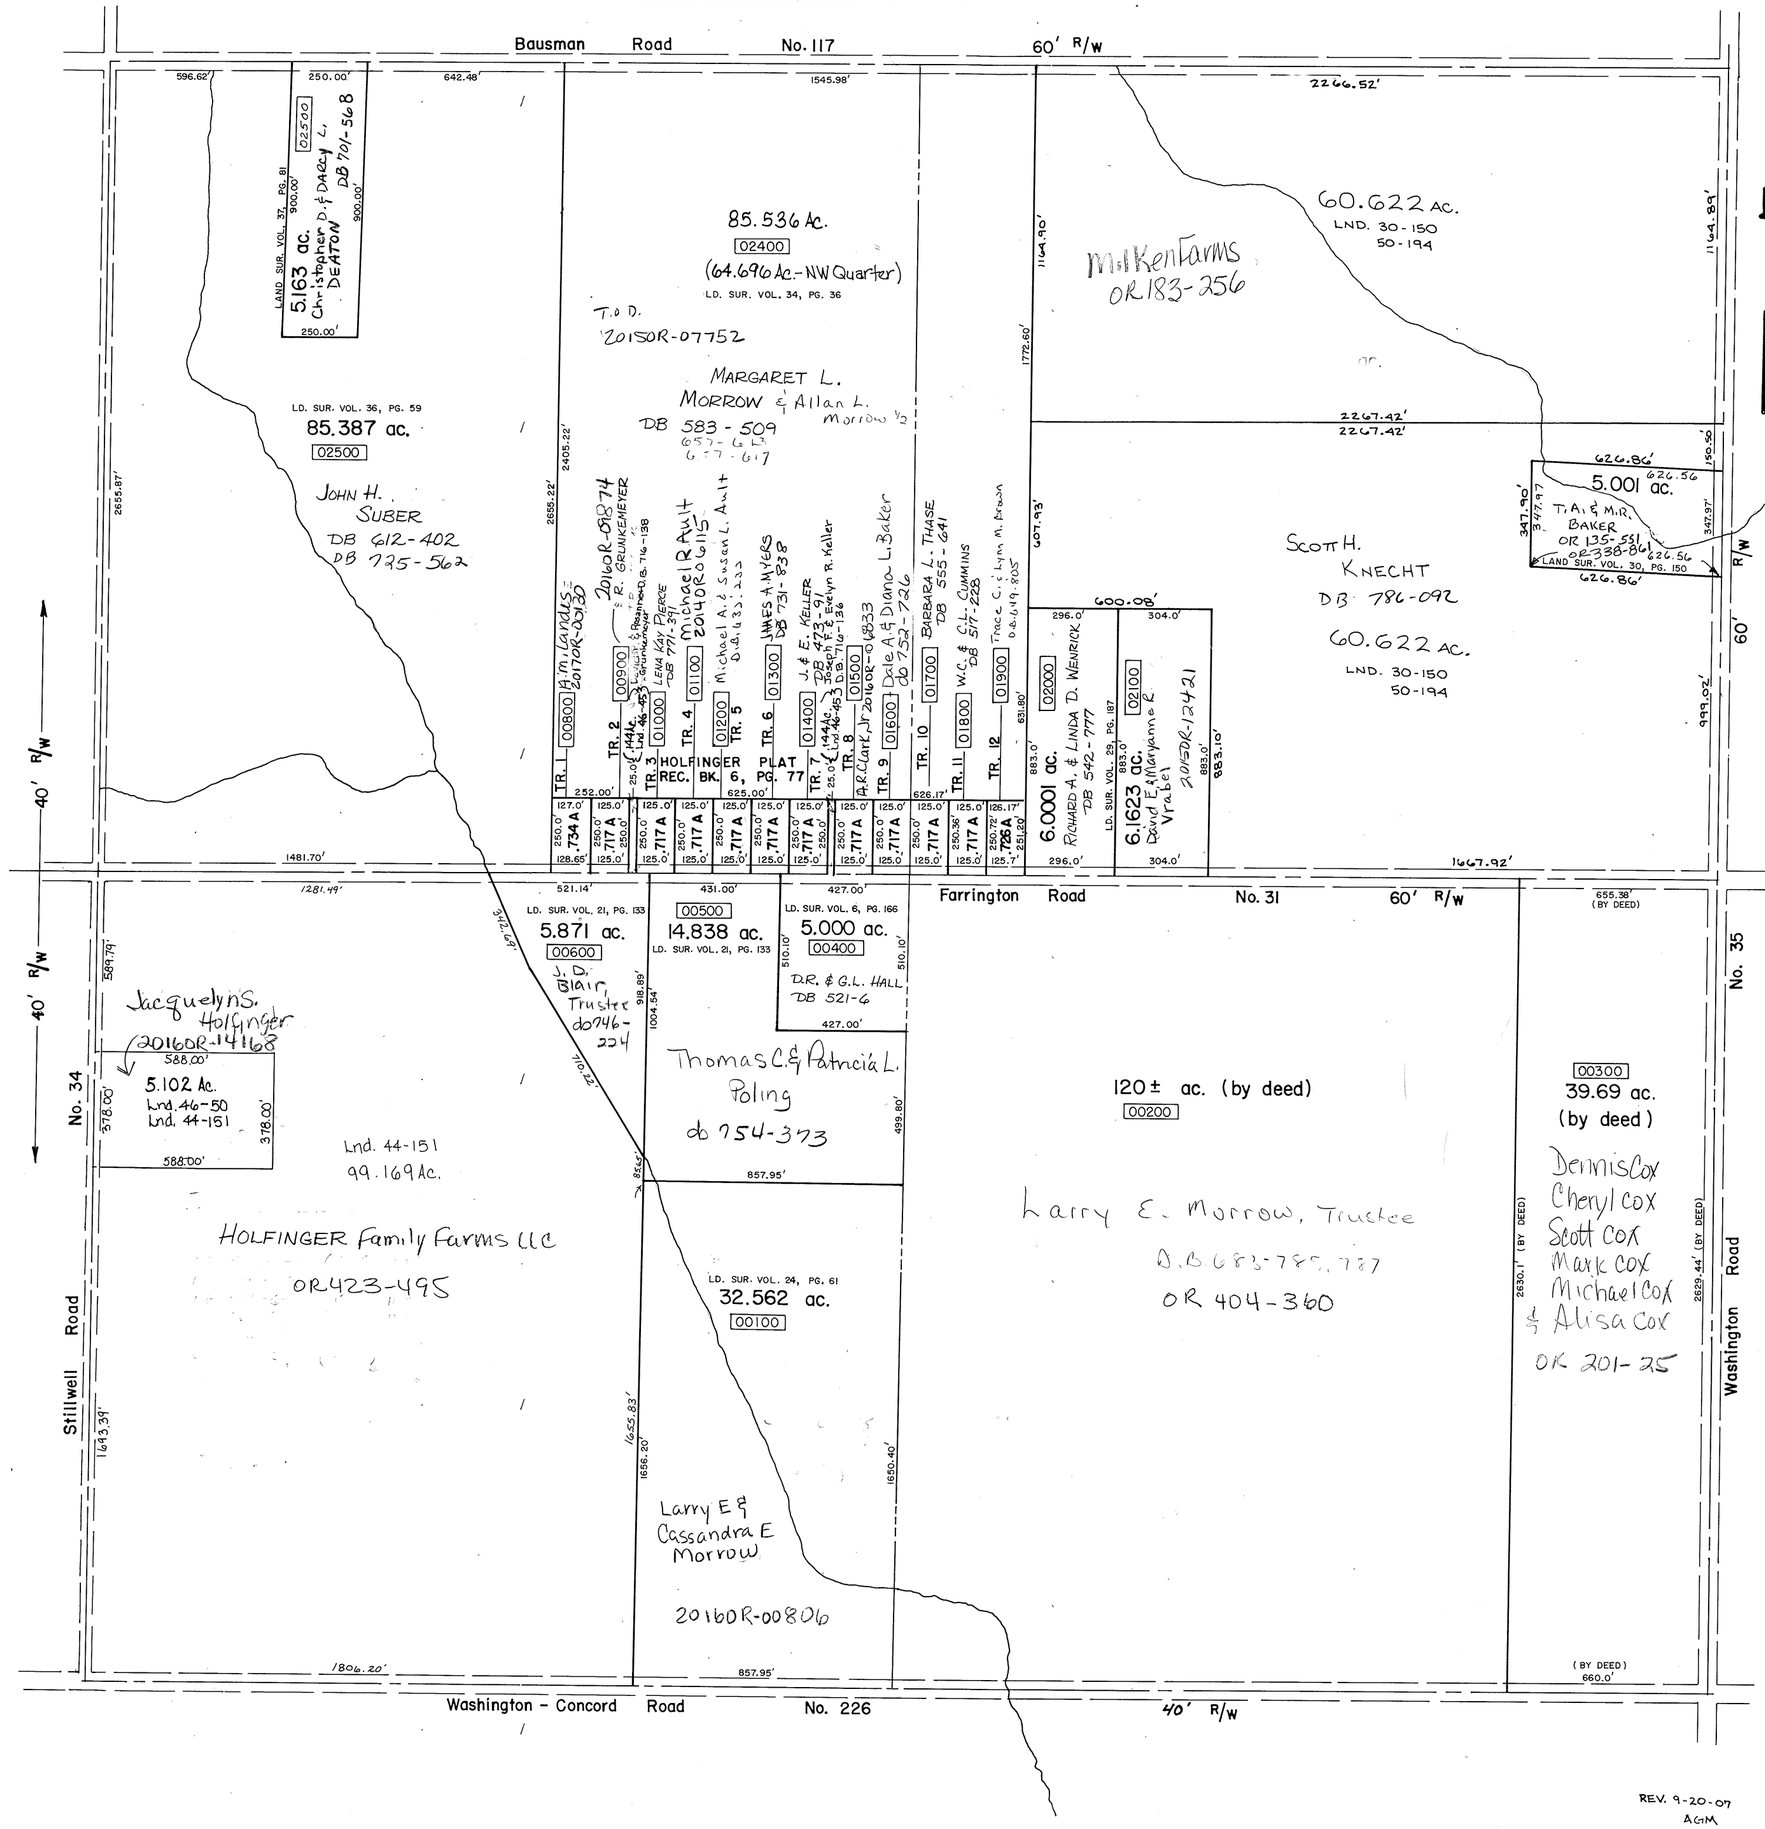

REV. 9-20-07
AGM