SECTION 12
TOWN 8
RANGE 5

CITY OF PIQUA
MIAMI COUNTY, OHIO

PARCEL ID NUMBER
N44-_____

PLAT NW 149

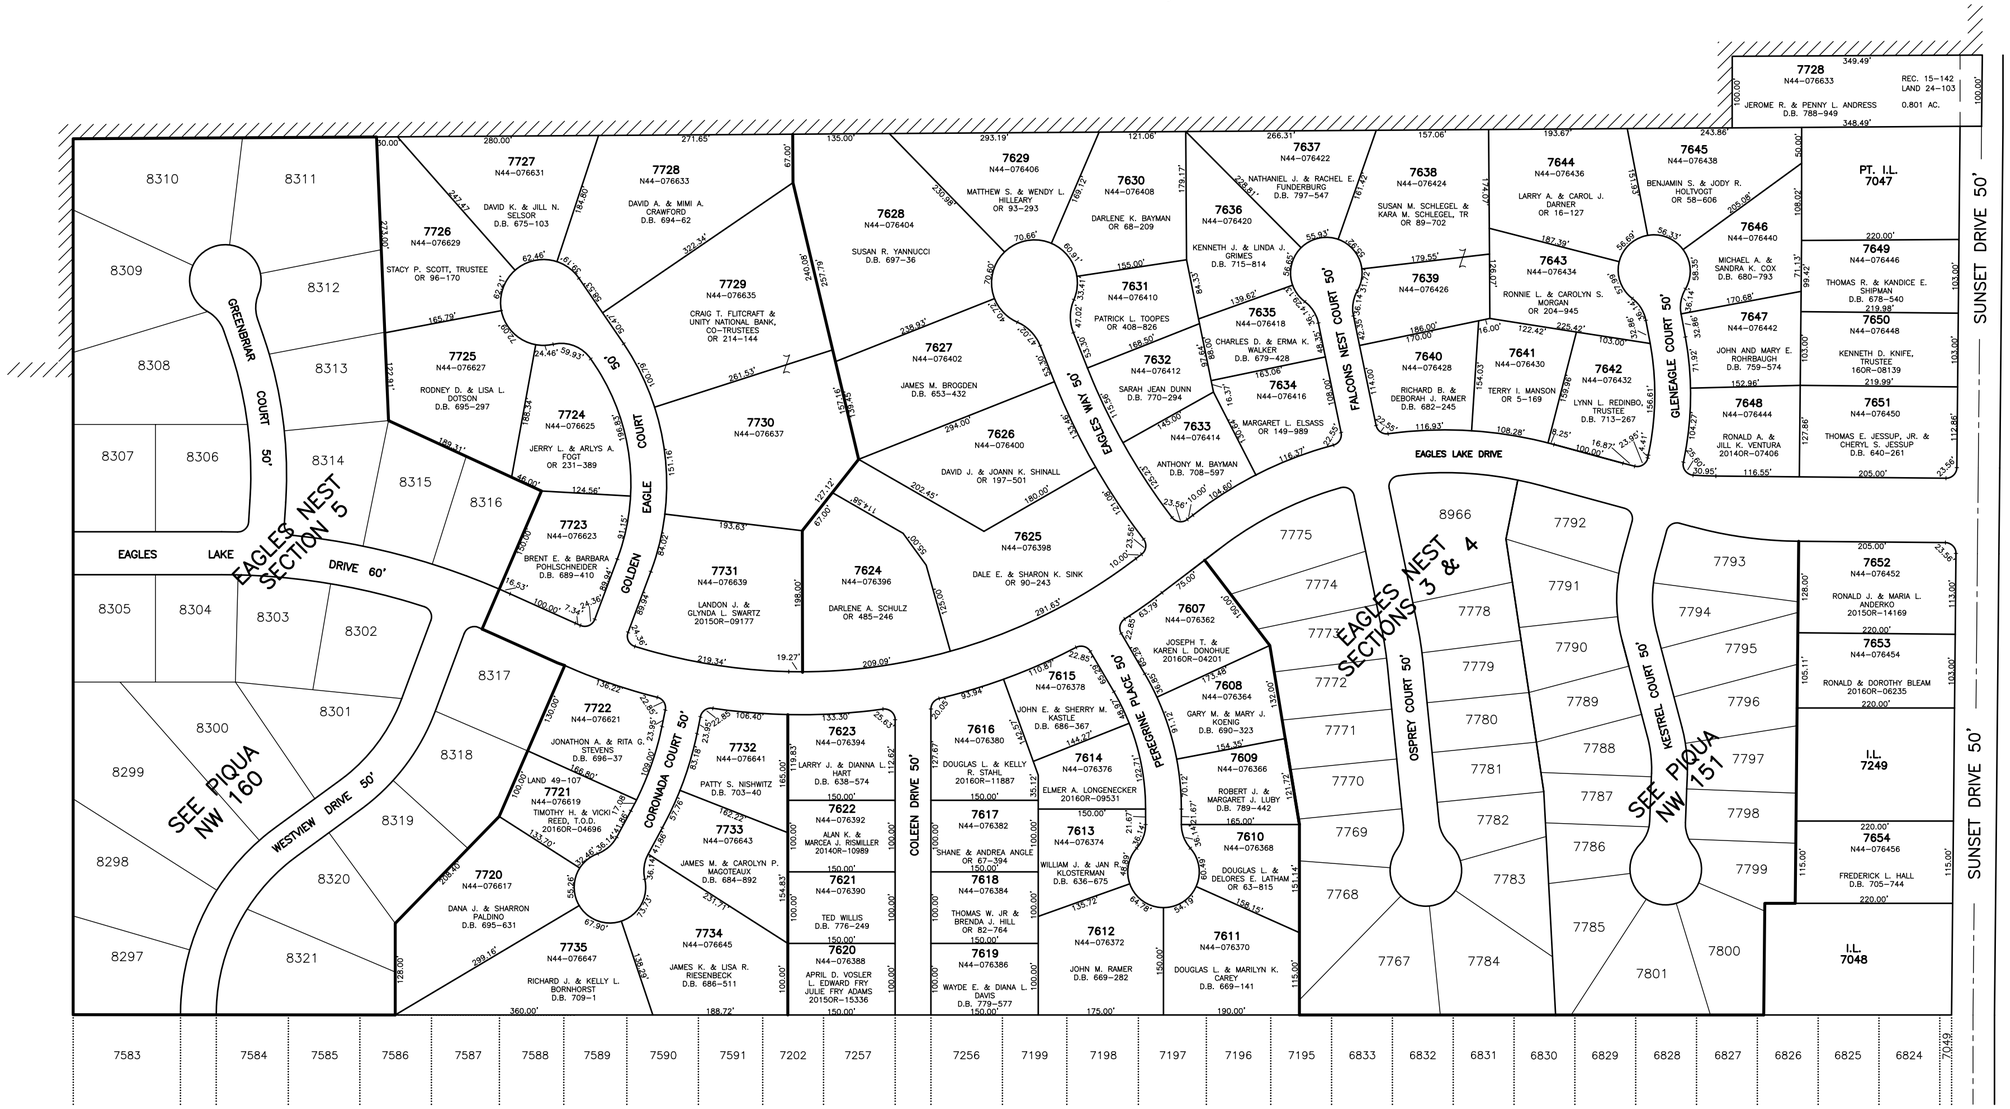

ANNEXATION
REC. 11-18
LOT 7047

EAGLES NEST
SUBDIVISION
SECTION 1
REC. 14-118
LOTS 7607-7654

SECTION 2
REC. 15-39
LOTS 7720-7735

ANNEXATION PLAT
LOT 7885
REC. 15-142

ABBREVIATION LEGEND	LINE LEGEND	SURVEY INDEX		
20140R-07759 = RECORDER'S DOCUMENT NUMBER	Blow-up Boundary	REC. 11-18	LAND 24-103	
OR 406-509 = OFFICIAL RECORD 406 PAGE 509	Property Line	REC. 14-118	LAND 49-107	
D.B. 613-172 = DEED BOOK 613, PAGE 172	Lot Split Line	REC. 15-39		
REC. 15-72 = RECORDER'S PLAT BOOK 15, PAGE 72	Section Line	REC. 15-142		
LND. 33-15 = LAND SURVEY VOLUME 33, PAGE 15	Centerline			
LOT 19-12 = LOT SURVEY VOLUME 19, PAGE 12	Right-of-Way Line			
R.R. 8-29 = ROAD RECORD VOLUME 8, PAGE 29	Corporation Line			
R/W = RIGHT OF WAY				
℄ = CENTERLINE				
AC. = ACRES				
TR. = TRACT				
IL = INLOT				

150 75 0 150
1"=150'

PREPARED BY: MIAMI COUNTY ENGINEER'S MAP DEPARTMENT
PAUL P. HUELSKAMP, P.E., P.S., COUNTY ENGINEER
DATE: MARCH 17, 2014 MB
REVISED: SEPTEMBER 30, 2016 CH