SEC. 1, T-8, R-5
SEC. 6, T-6, R-6
SEC. 36, T-9, R-5

CITY OF PIQUA
MIAMI COUNTY, OHIO

PARCEL NUMBER
N44 – _____

PLAT NW 154

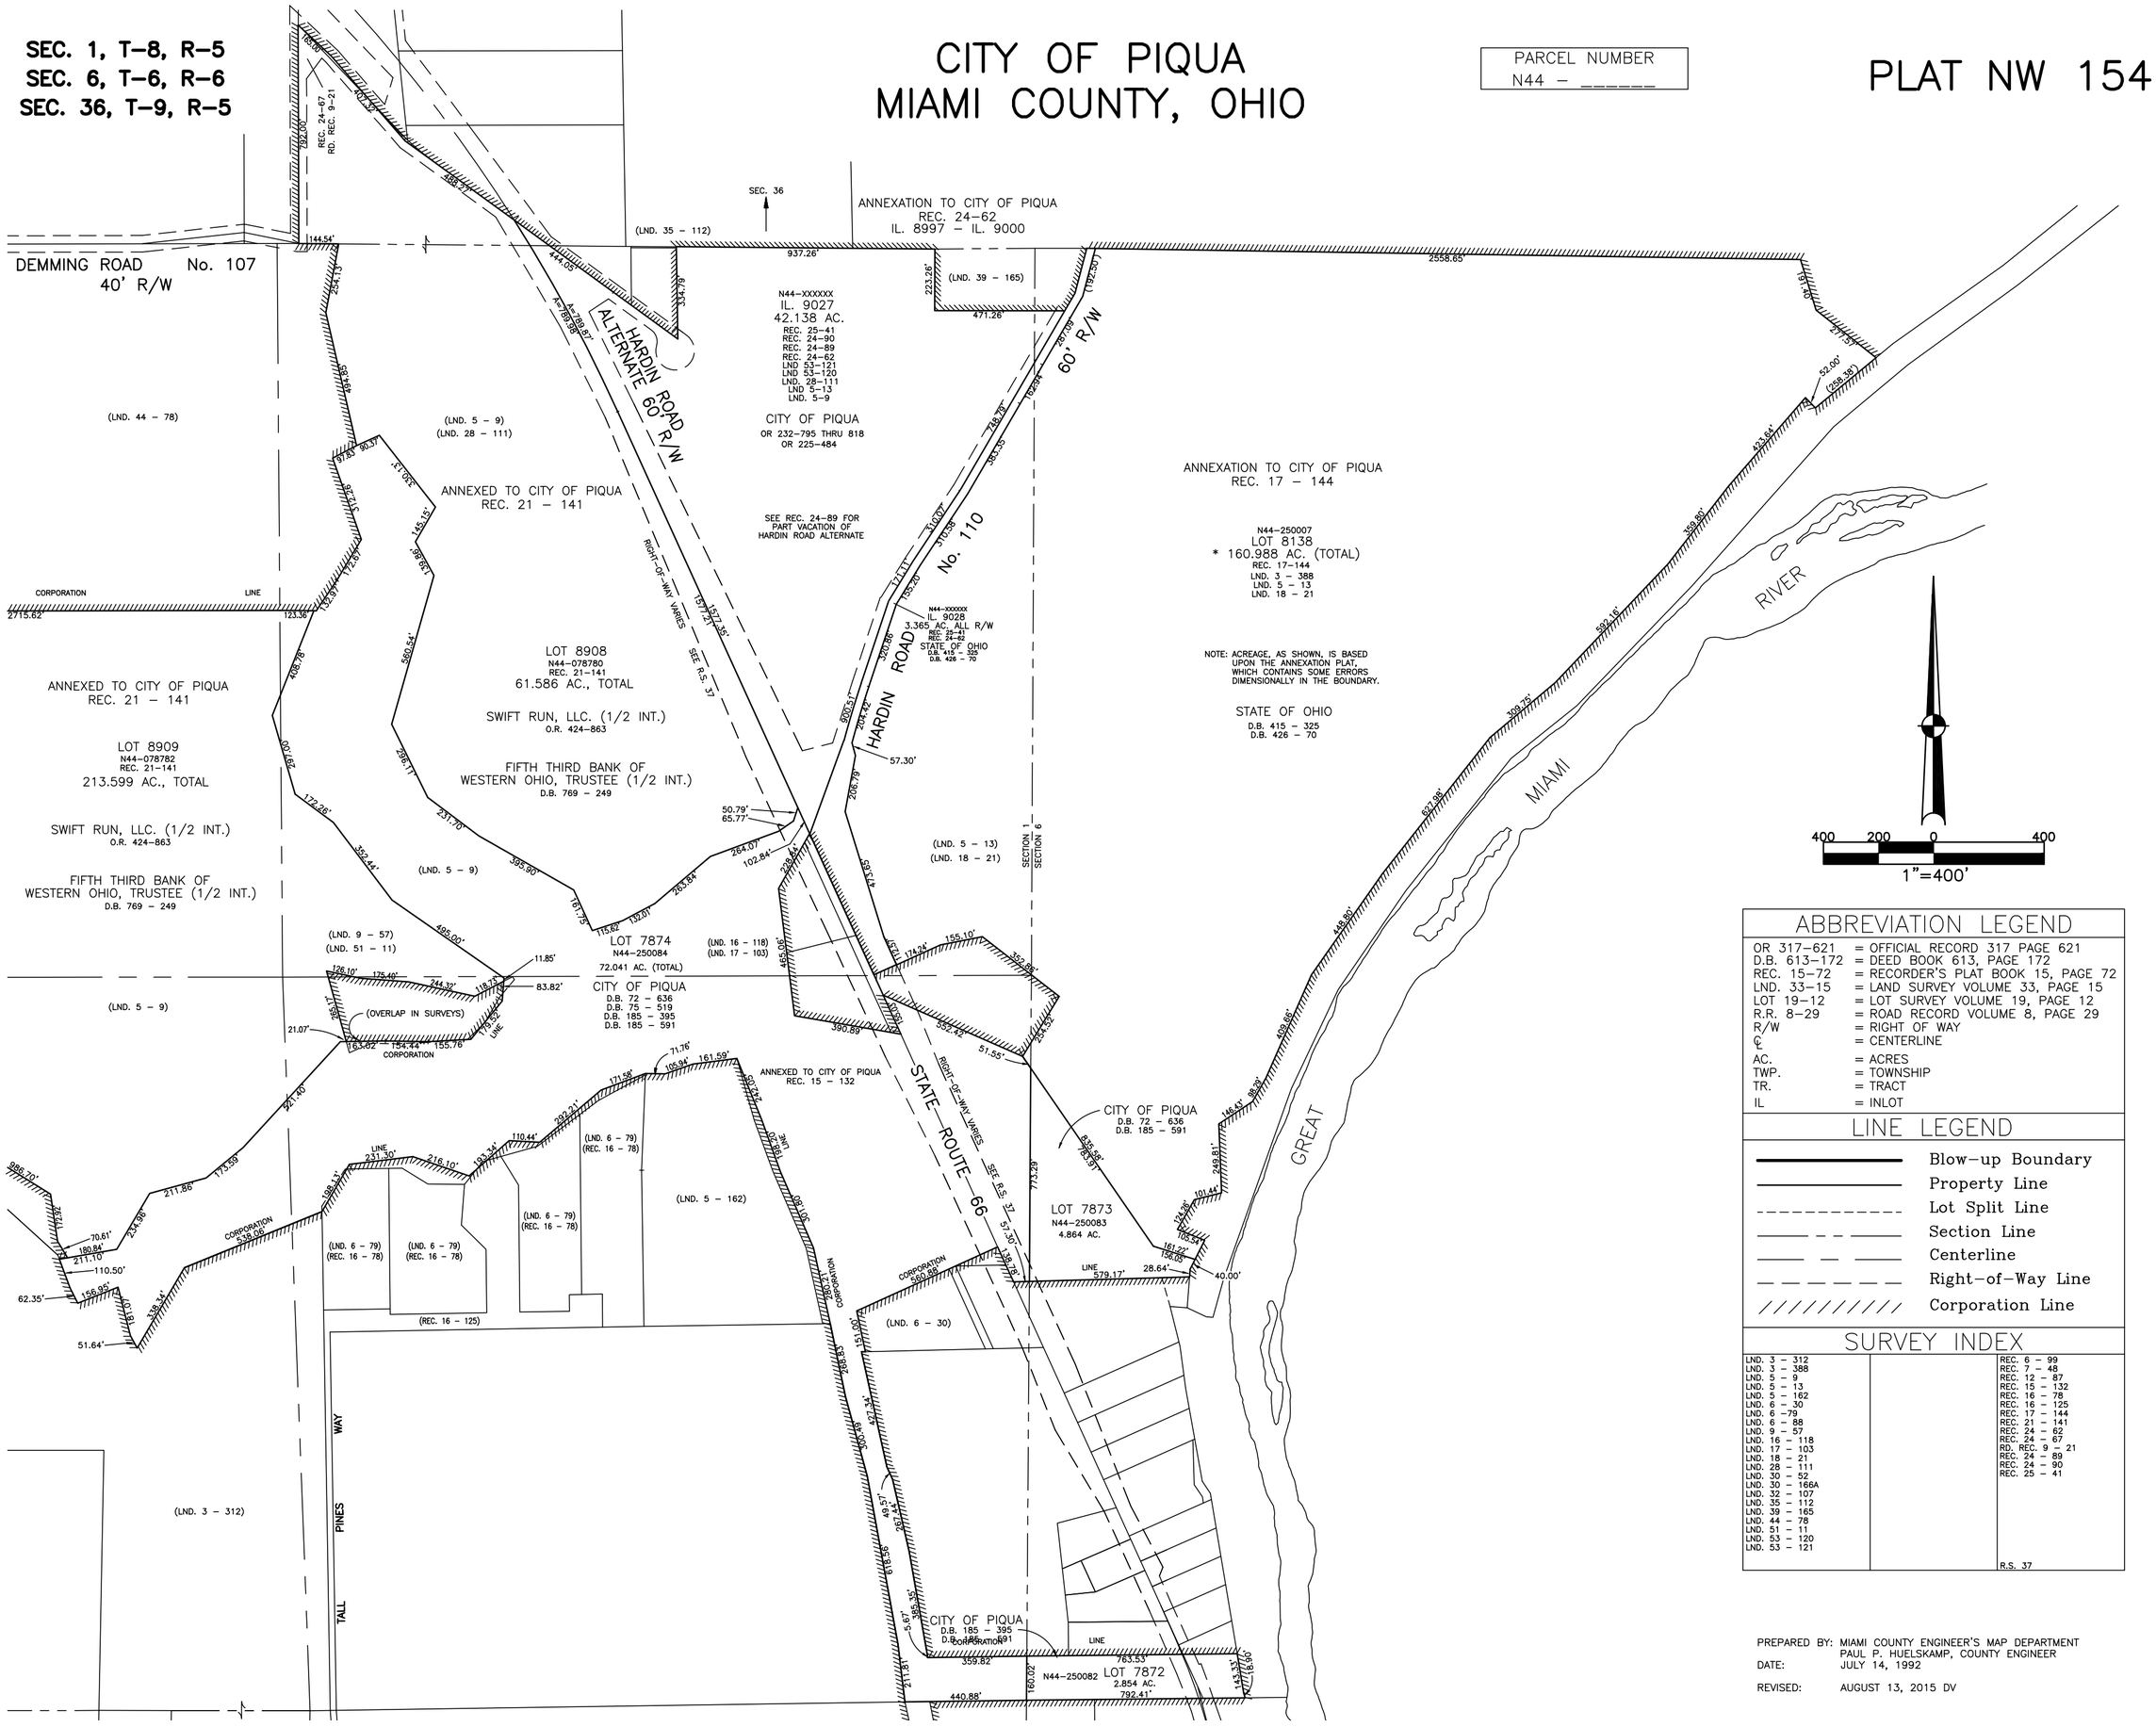

ABBREVIATION LEGEND

OR 317-621	= OFFICIAL RECORD 317 PAGE 621
D.B. 613-172	= DEED BOOK 613, PAGE 172
REC. 15-72	= RECORDER'S PLAT BOOK 15, PAGE 72
LND. 33-15	= LAND SURVEY VOLUME 33, PAGE 15
LOT 19-12	= LOT SURVEY VOLUME 19, PAGE 12
R.R. 8-29	= ROAD RECORD VOLUME 8, PAGE 29
R/W	= RIGHT OF WAY
℄	= CENTERLINE
AC.	= ACRES
TWP.	= TOWNSHIP
TR.	= TRACT
IL	= INLOT

LINE LEGEND

- Blow-up Boundary
- Property Line
- Lot Split Line
- Section Line
- Centerline
- Right-of-Way Line
- Corporation Line

SURVEY INDEX

LND. 3 – 312		REC. 6 – 99
LND. 3 – 388		REC. 7 – 48
LND. 5 – 9		REC. 12 – 87
LND. 5 – 13		REC. 15 – 132
LND. 5 – 162		REC. 16 – 78
LND. 6 – 30		REC. 16 – 125
LND. 6 –79		REC. 17 – 144
LND. 6 – 88		REC. 21 – 141
LND. 9 – 57		REC. 24 – 62
LND. 16 – 118		REC. 24 – 67
LND. 17 – 103		RD. REC. 9 – 21
LND. 18 – 21		REC. 24 – 89
LND. 28 – 111		REC. 24 – 90
LND. 30 – 52		REC. 25 – 41
LND. 30 – 166A		
LND. 32 – 107		
LND. 35 – 112		
LND. 39 – 165		
LND. 44 – 78		
LND. 51 – 11		
LND. 53 – 120		
LND. 53 – 121		
		R.S. 37

PREPARED BY: MIAMI COUNTY ENGINEER'S MAP DEPARTMENT
PAUL P. HUELSKAMP, COUNTY ENGINEER
DATE: JULY 14, 1992

REVISED: AUGUST 13, 2015 DV