SECTION 14
TOWN 8
RANGE 5

CITY OF PIQUA
MIAMI COUNTY, OHIO

PARCEL ID NUMBER
N44-_____

PLAT NW 158

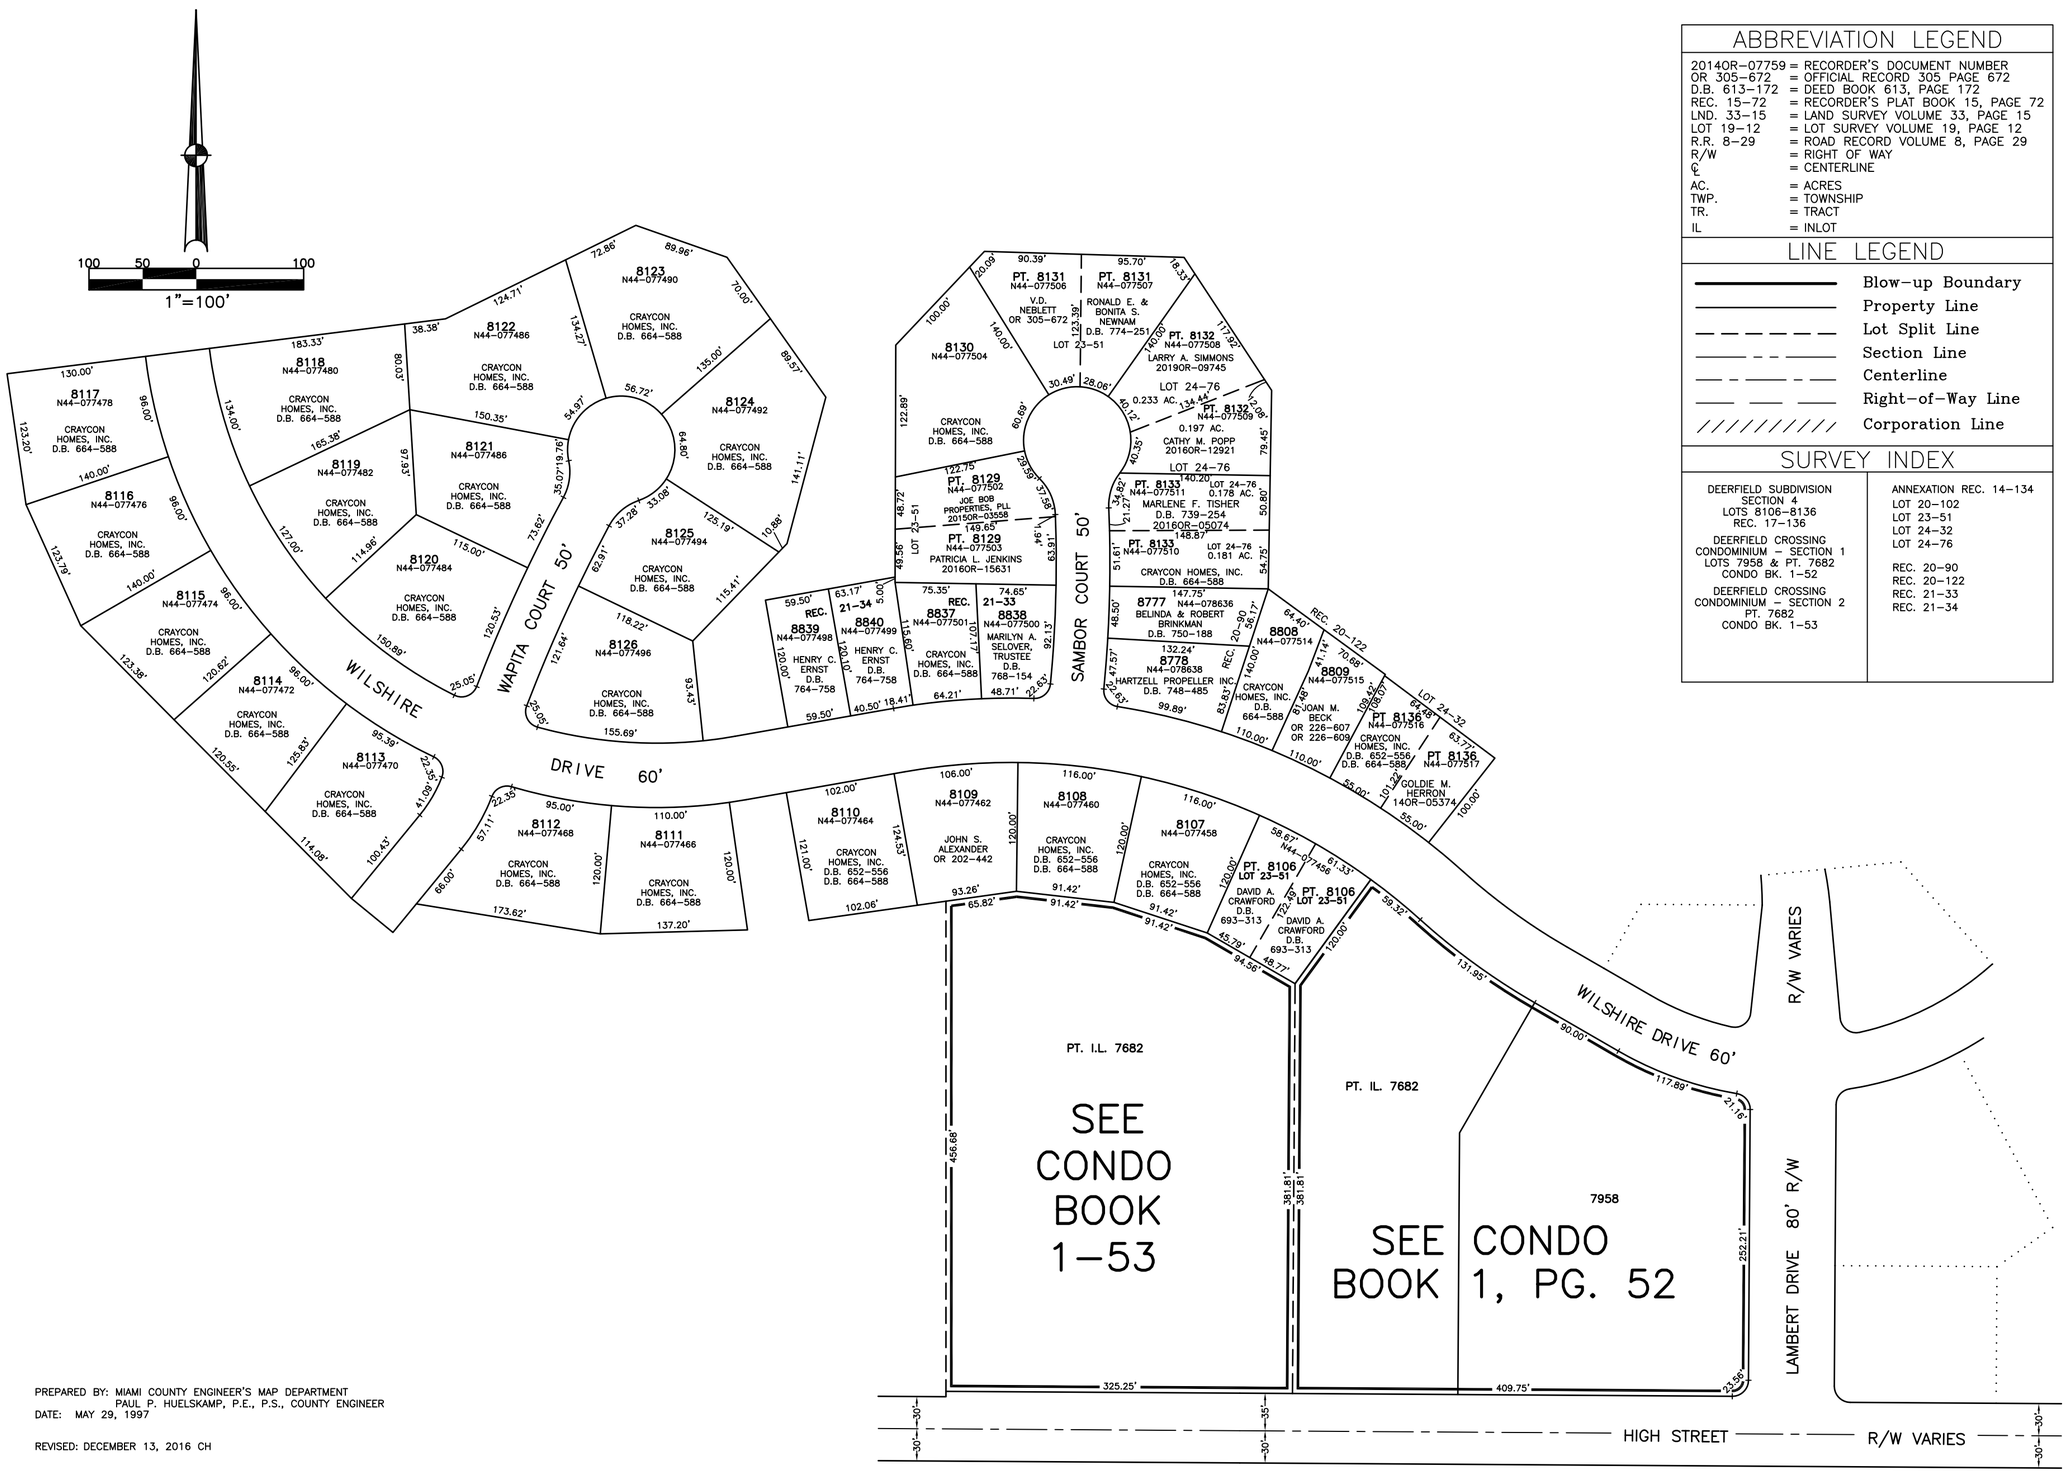

ABBREVIATION LEGEND

2014OR-07759	= RECORDER'S DOCUMENT NUMBER
OR 305-672	= OFFICIAL RECORD 305 PAGE 672
D.B. 613-172	= DEED BOOK 613, PAGE 172
REC. 15-72	= RECORDER'S PLAT BOOK 15, PAGE 72
LND. 33-15	= LAND SURVEY VOLUME 33, PAGE 15
LOT 19-12	= LOT SURVEY VOLUME 19, PAGE 12
R.R. 8-29	= ROAD RECORD VOLUME 8, PAGE 29
R/W	= RIGHT OF WAY
℄	= CENTERLINE
AC.	= ACRES
TWP.	= TOWNSHIP
TR.	= TRACT
IL	= INLOT

LINE LEGEND

- Blow-up Boundary
- Property Line
- Lot Split Line
- Section Line
- Centerline
- Right-of-Way Line
- Corporation Line

SURVEY INDEX

DEERFIELD SUBDIVISION
SECTION 4
LOTS 8106-8136
REC. 17-136

DEERFIELD CROSSING CONDOMINIUM - SECTION 1
LOTS 7958 & PT. 7682
CONDO BK. 1-52

DEERFIELD CROSSING CONDOMINIUM - SECTION 2
PT. 7682
CONDO BK. 1-53

ANNEXATION REC. 14-134
LOT 20-102
LOT 23-51
LOT 24-32
LOT 24-76

REC. 20-90
REC. 20-122
REC. 21-33
REC. 21-34

PREPARED BY: MIAMI COUNTY ENGINEER'S MAP DEPARTMENT
PAUL P. HUELSKAMP, P.E., P.S., COUNTY ENGINEER
DATE: MAY 29, 1997

REVISED: DECEMBER 13, 2016 CH