SECTIONS 1 & 2, TOWN 8, RANGE 5

CITY OF PIQUA
MIAMI COUNTY, OHIO

PARCEL NUMBER
N44 – _____

PLAT NW 163

400 200 0 400
1"=400'

ABBREVIATION LEGEND

D.B. 613–172	= DEED BOOK 613, PAGE 172
O.R. 125–500	= OFFICIAL RECORDS VOL. 125, PG. 500
REC. 15–72	= RECORDER'S PLAT BOOK 15, PAGE 72
LND. 33–15	= LAND SURVEY VOLUME 33, PAGE 15
LOT 19–12	= LOT SURVEY VOLUME 19, PAGE 12
R.R. 8–29	= ROAD RECORD VOLUME 8, PAGE 29
R/W	= RIGHT OF WAY
℄	= CENTERLINE
AC.	= ACRES
TWP.	= TOWNSHIP
TR.	= TRACT
②	= LOT CREATED BY RECORDER'S PLAT

LINE LEGEND

- Blow–up Boundary
- Property Line
- Lot Split Line
- Section Line
- Centerline
- Right–of–Way Line
- Corporation Line

SURVEY INDEX

LND. 3 – 312		REC. 15 – 132
LND. 3 – 314		REC. 21 – 141
LND. 5 – 8		
LND. 5 – 9		
LND. 6 – 79		
LND. 6 – 88		
LND. 7 – 73		
LND. 9 – 57		
LND. 28 – 33		
LND. 38 – 2		
LND. 42 – 157		
LND. 44 – 78		
LND. 45 – 11		
LND. 49 – 33		
LND. 52 – 116		

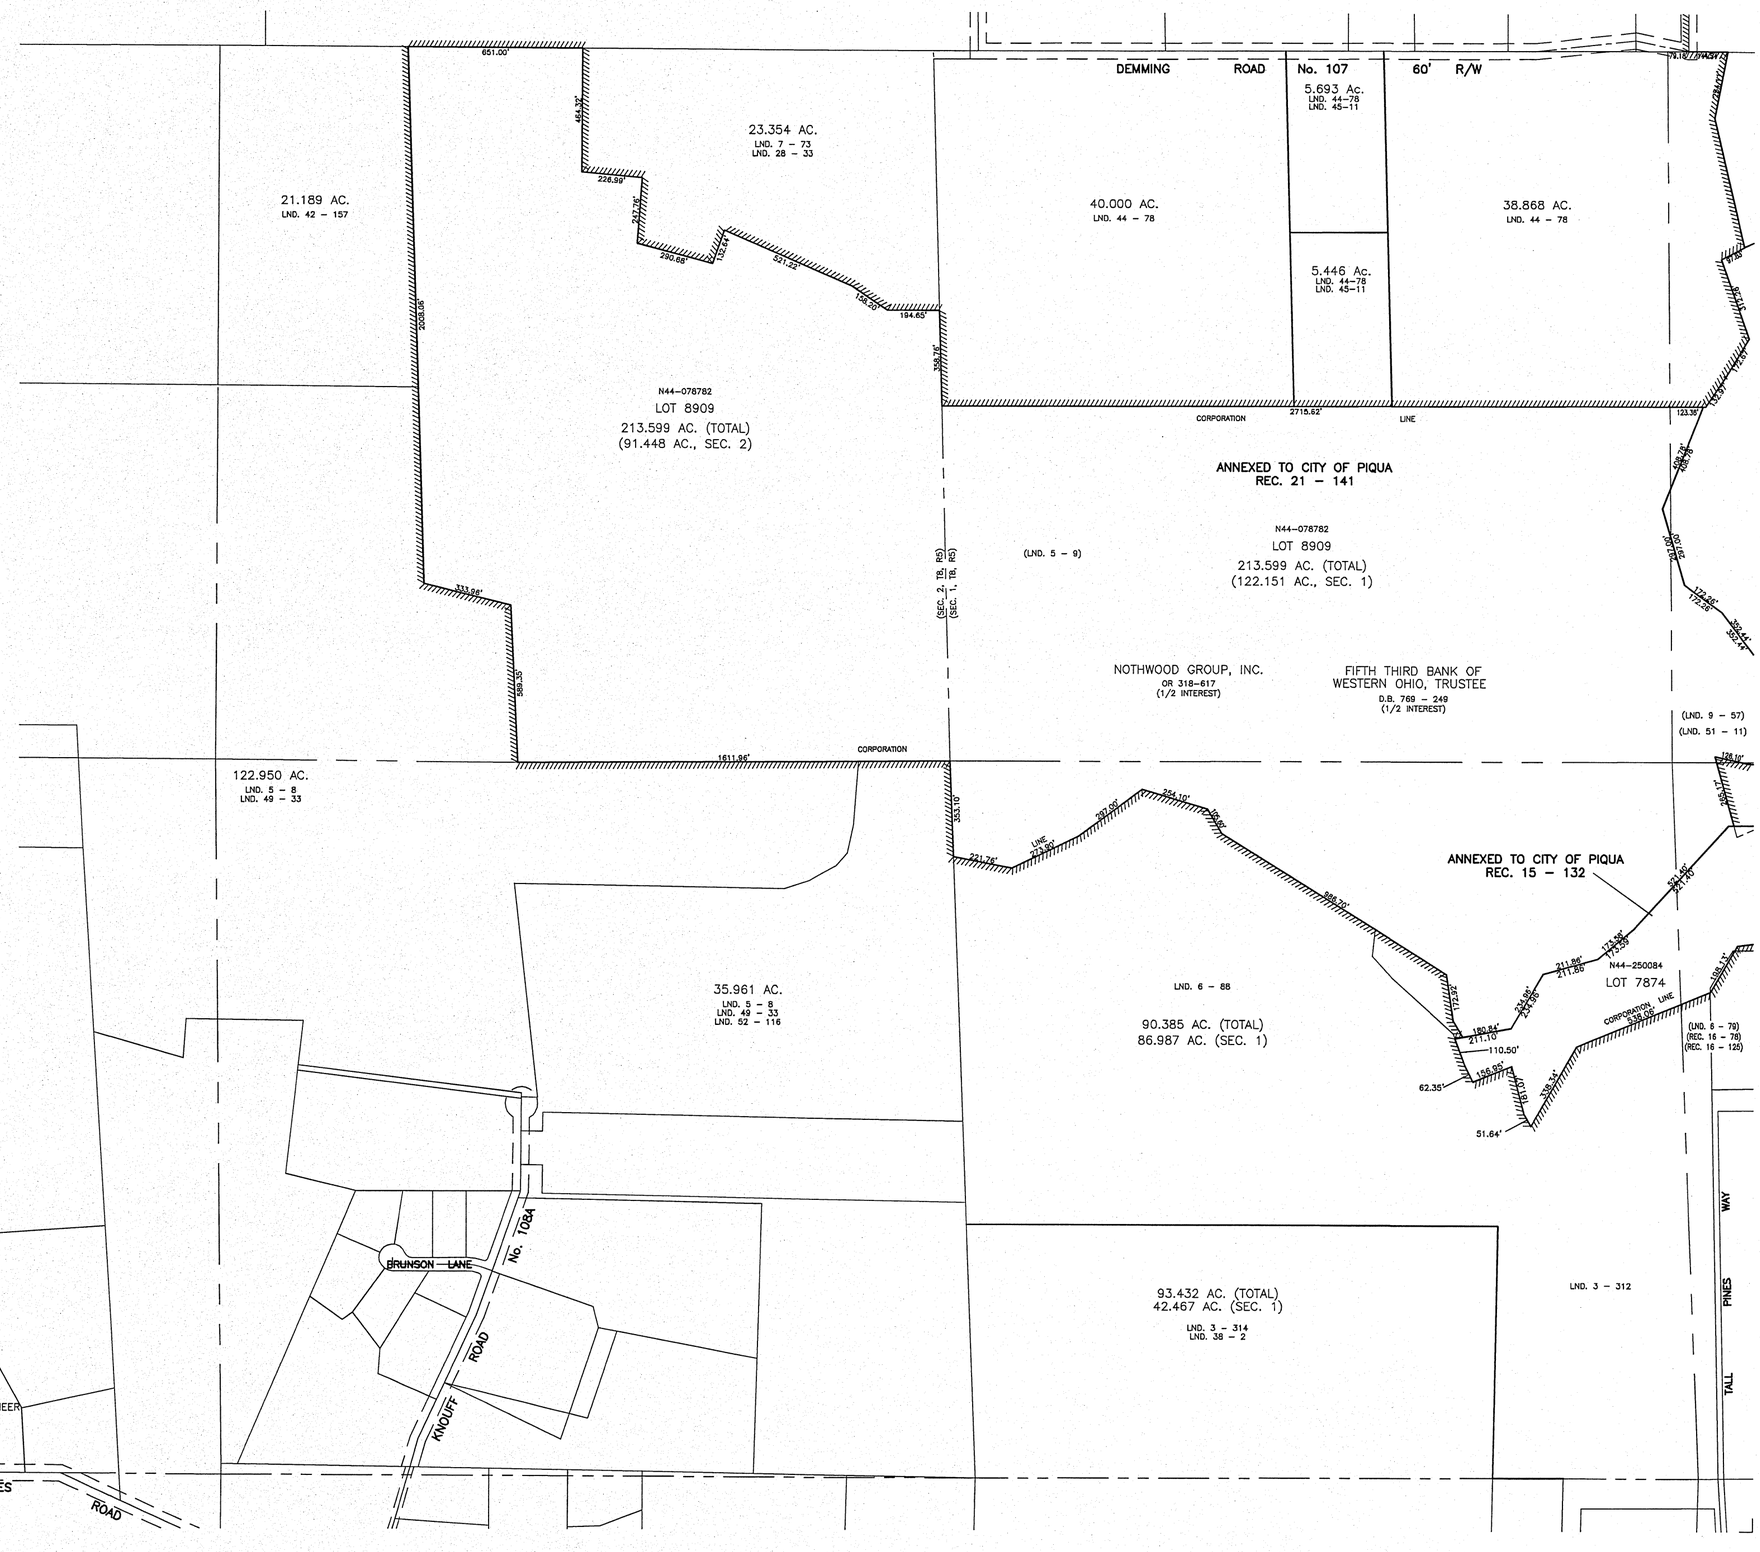

PREPARED BY: MIAMI COUNTY ENGINEER'S MAP DEPARTMENT
PAUL P. HUELSKAMP, P.E., P.S. MIAMI COUNTY ENGINEER
DATE: SEPTEMBER 30, 2011

REVISED: DECEMBER 7, 2012 DV