UNION TOWNSHIP
MIAMI COUNTY, OHIO

SECTION 1 TOWN 7 RANGE 4
SOUTHEAST QUARTER

PARCEL NUMBER
L32-_____
L33-_____

PLAT 1-A

200 100 0 200
1"=200'

ABBREVIATION LEGEND

2014OR-07759	= RECORDER'S DOCUMENT NUMBER
OR 406-509	= OFFICIAL RECORD 406 PAGE 509
D.B. 613-172	= DEED BOOK 613, PAGE 172
REC. 15-72	= RECORDER'S PLAT BOOK 15, PAGE 72
LND. 33-15	= LAND SURVEY VOLUME 33, PAGE 15
LOT 19-12	= LOT SURVEY VOLUME 19, PAGE 12
R.R. 8-29	= ROAD RECORD VOLUME 8, PAGE 29
R/W	= RIGHT OF WAY
℄	= CENTERLINE
AC.	= ACRES
TWP.	= TOWNSHIP
TR.	= TRACT
IL	= INLOT

LINE LEGEND

- Blow-up Boundary
- Property Line
- Lot Split Line
- Section Line
- Centerline
- Right-of-Way Line
- Corporation Line

SURVEY INDEX

LND. 4-329	LND. 24-197	LND. 54-152
LND. 11-200	LND. 25-147	
LND. 14-86	LND. 25-162	
LND. 14-133	LND. 26-144	
LND. 19-105	LND. 27-114	
LND. 19-158	LND. 30-25	
LND. 20-107	LND. 50-185	

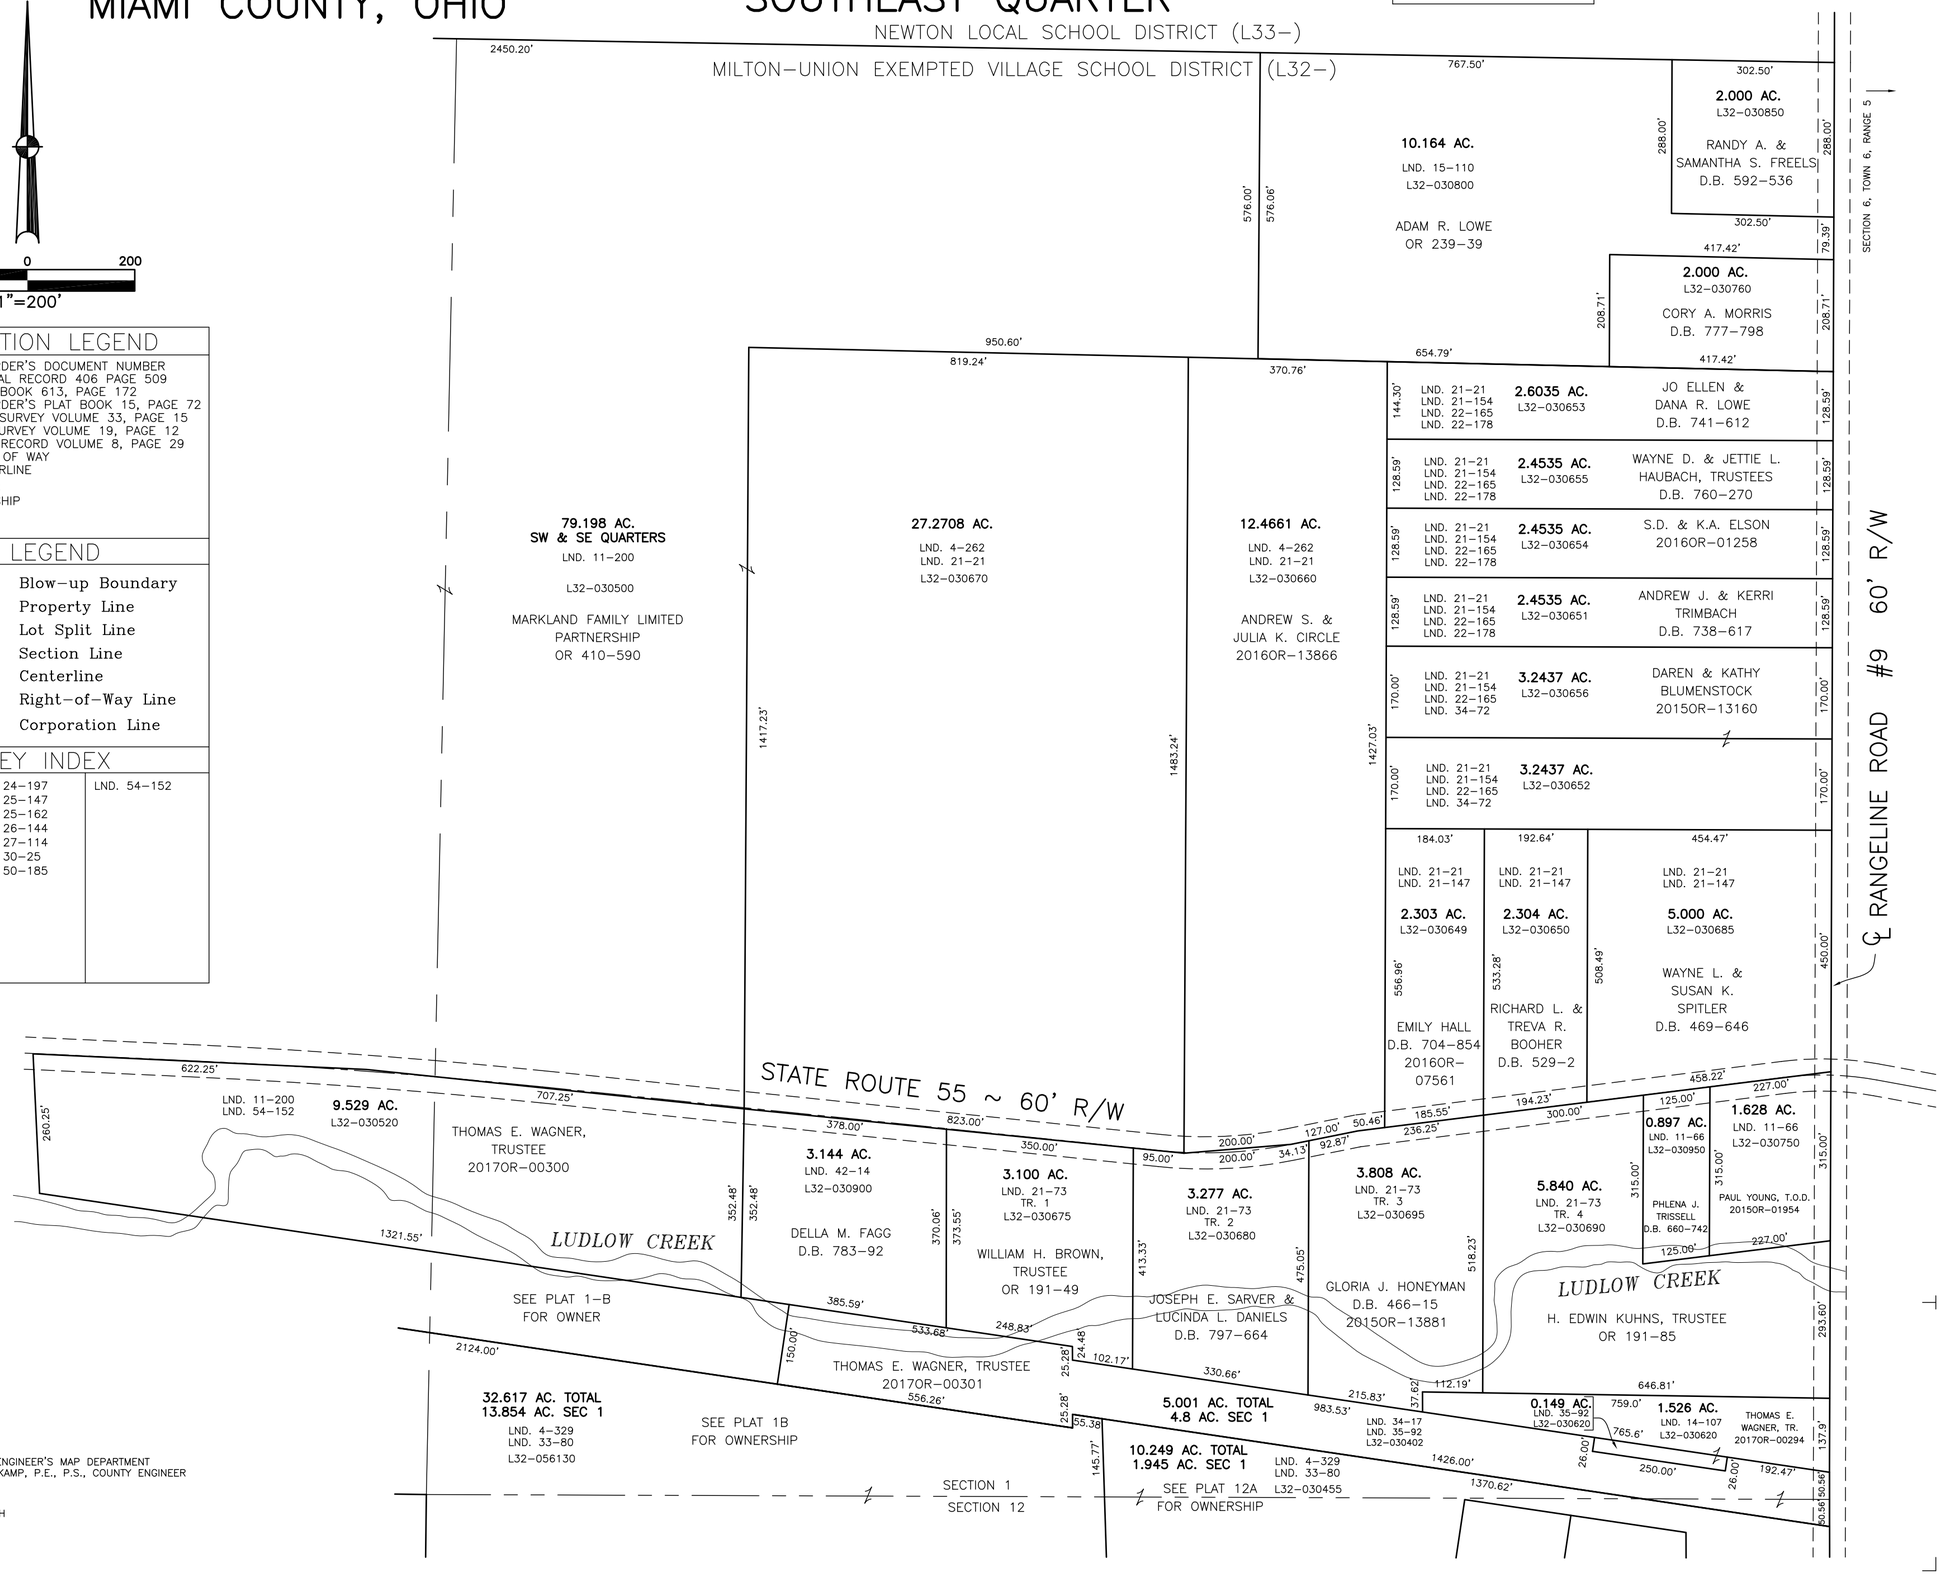

PREPARED BY: MIAMI COUNTY ENGINEER'S MAP DEPARTMENT
PAUL P. HUELSKAMP, P.E., P.S., COUNTY ENGINEER

DATE: MARCH 20, 2015 DS

REVISED: JANUARY 13, 2017 CH