UNION TWP.
MIAMI COUNTY, OHIO

SECTION 12 TOWN 7 RANGE 4
NE 1/4

PARCEL NUMBER
L32-_____

PLAT 12-A

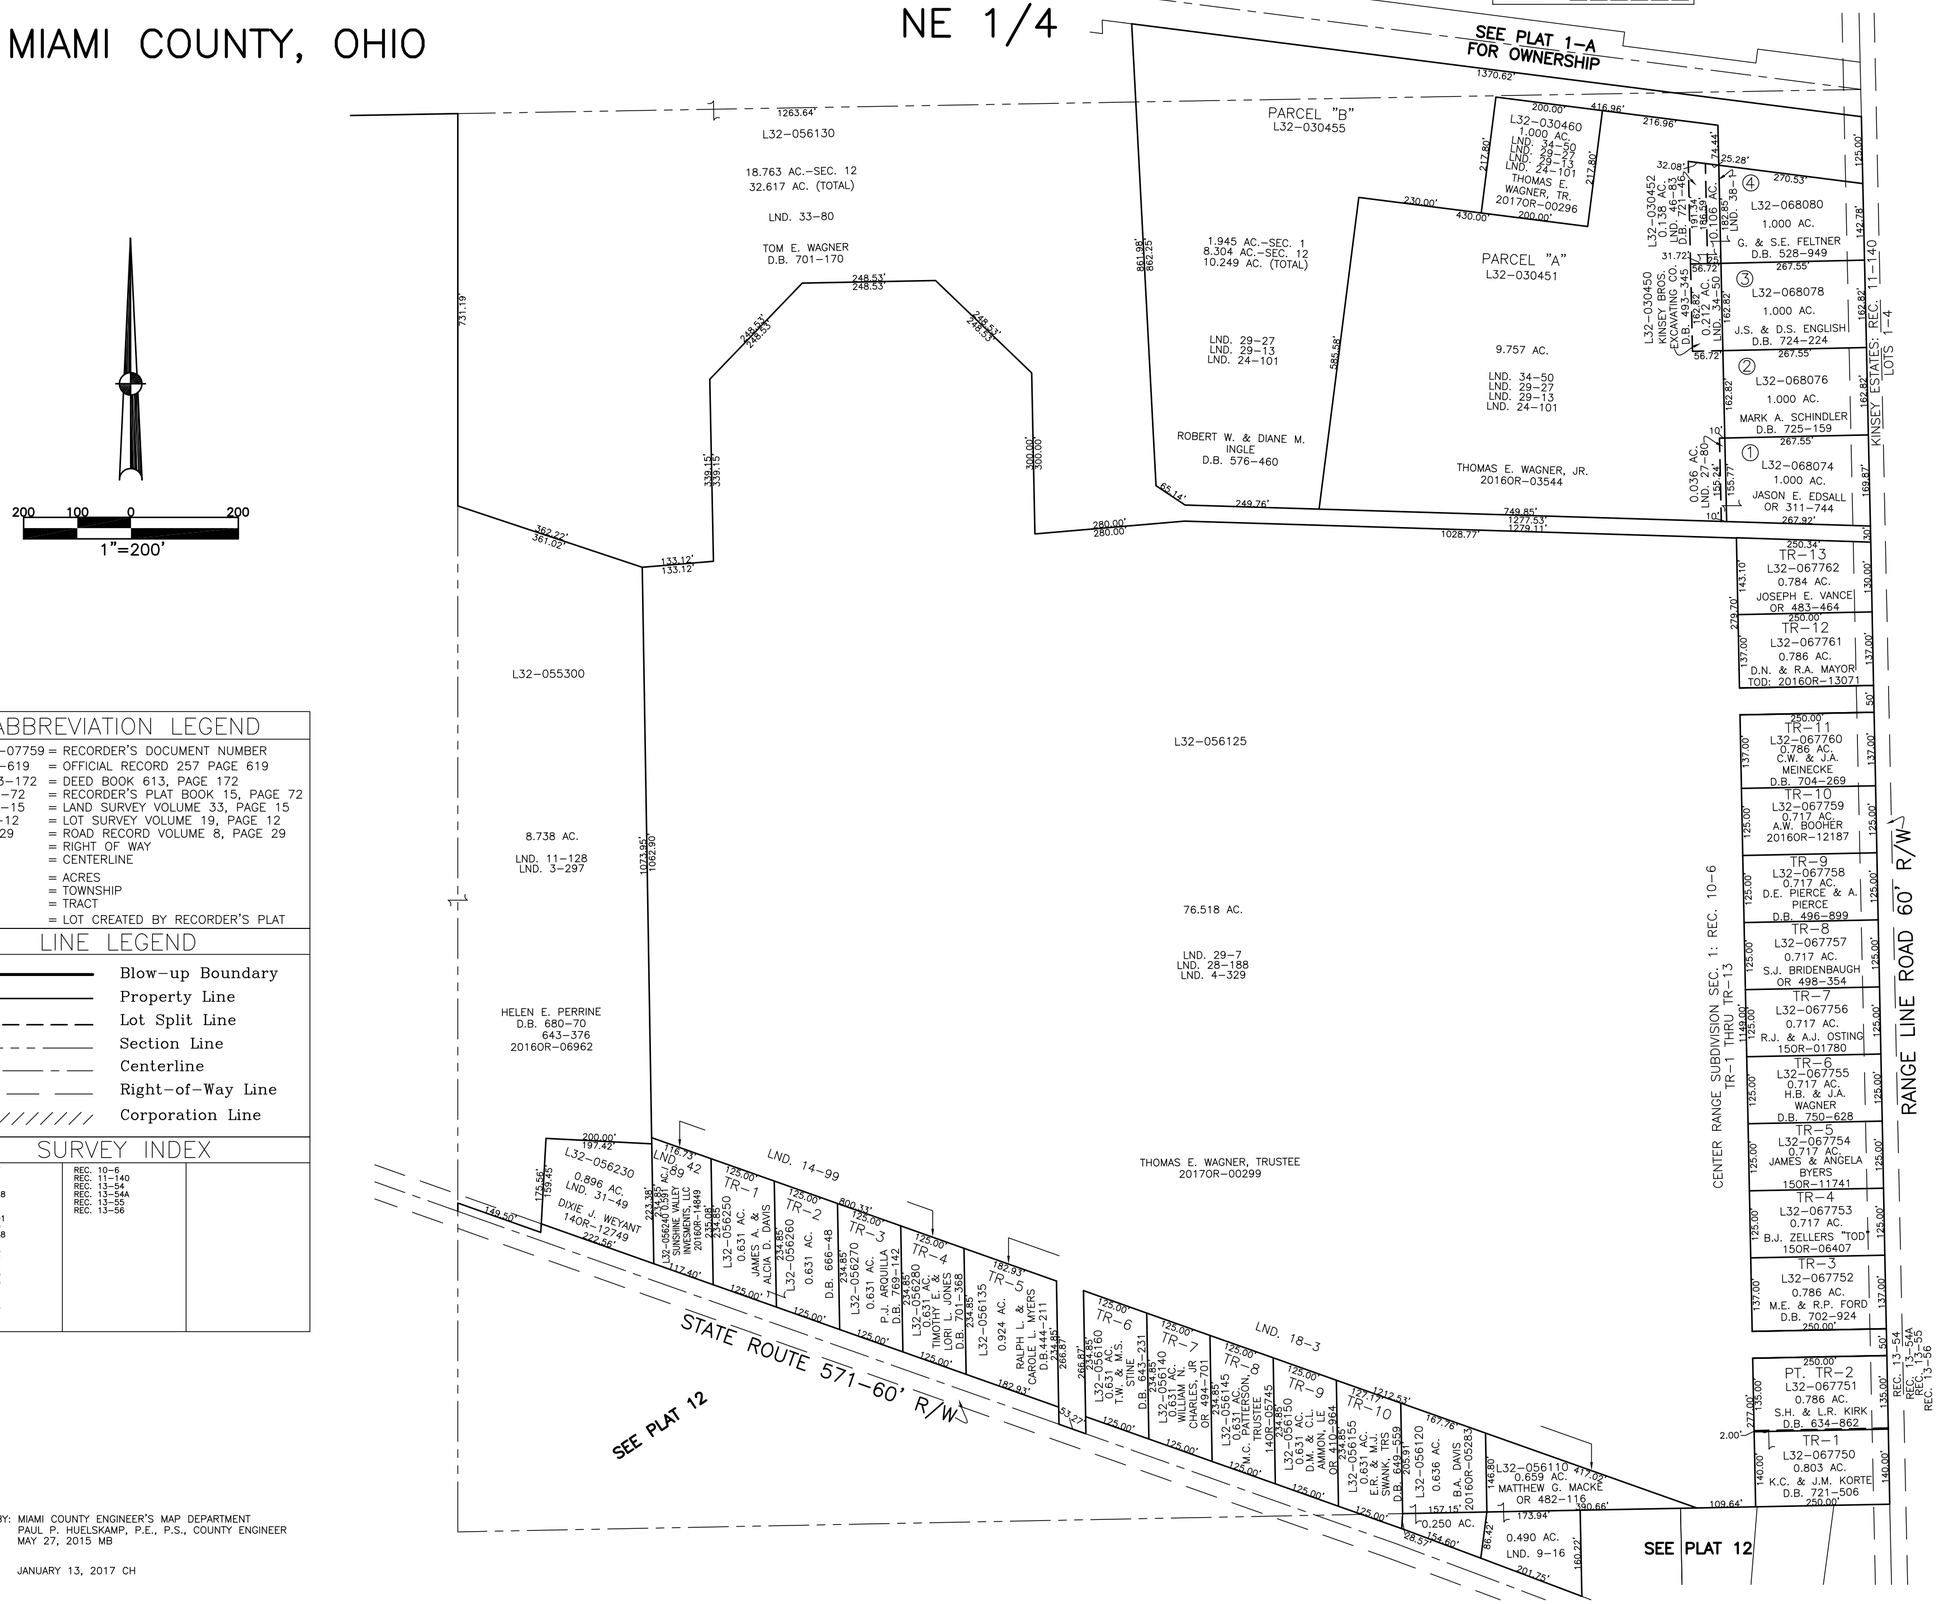

ABBREVIATION LEGEND

2014OR-07759	= RECORDER'S DOCUMENT NUMBER
OR 257-619	= OFFICIAL RECORD 257 PAGE 619
D.B. 613-172	= DEED BOOK 613, PAGE 172
REC. 15-72	= RECORDER'S PLAT BOOK 15, PAGE 72
LND. 33-15	= LAND SURVEY VOLUME 33, PAGE 15
LOT 19-12	= LOT SURVEY VOLUME 19, PAGE 12
R.R. 8-29	= ROAD RECORD VOLUME 8, PAGE 29
R/W	= RIGHT OF WAY
℄	= CENTERLINE
AC.	= ACRES
TWP.	= TOWNSHIP
TR.	= TRACT
②	= LOT CREATED BY RECORDER'S PLAT

LINE LEGEND

- Blow-up Boundary
- Property Line
- Lot Split Line
- Section Line
- Centerline
- Right-of-Way Line
- Corporation Line

SURVEY INDEX

LND. 3-297	REC. 10-6	
LND. 4-329	REC. 11-140	
LND. 9-16	REC. 13-54	
LND. 11-128	REC. 13-54A	
LND. 14-99	REC. 13-55	
LND. 18-3	REC. 13-56	
LND. 24-101		
LND. 27-80		
LND. 28-188		
LND. 29-7		
LND. 29-13		
LND. 29-27		
LND. 31-49		
LND. 33-80		
LND. 34-50		
LND. 38-1		
LND. 42-89		
LND. 46-83		

PREPARED BY: MIAMI COUNTY ENGINEER'S MAP DEPARTMENT
PAUL P. HUELSKAMP, P.E., P.S., COUNTY ENGINEER
DATE: MAY 27, 2015 MB

REVISED: JANUARY 13, 2017 CH