UNION TWP.
MIAMI COUNTY, OHIO

SECTION 12 TOWN 7 RANGE 4
NORTHWEST QUARTER

PARCEL NUMBER
L32–_____

PLAT 12–C

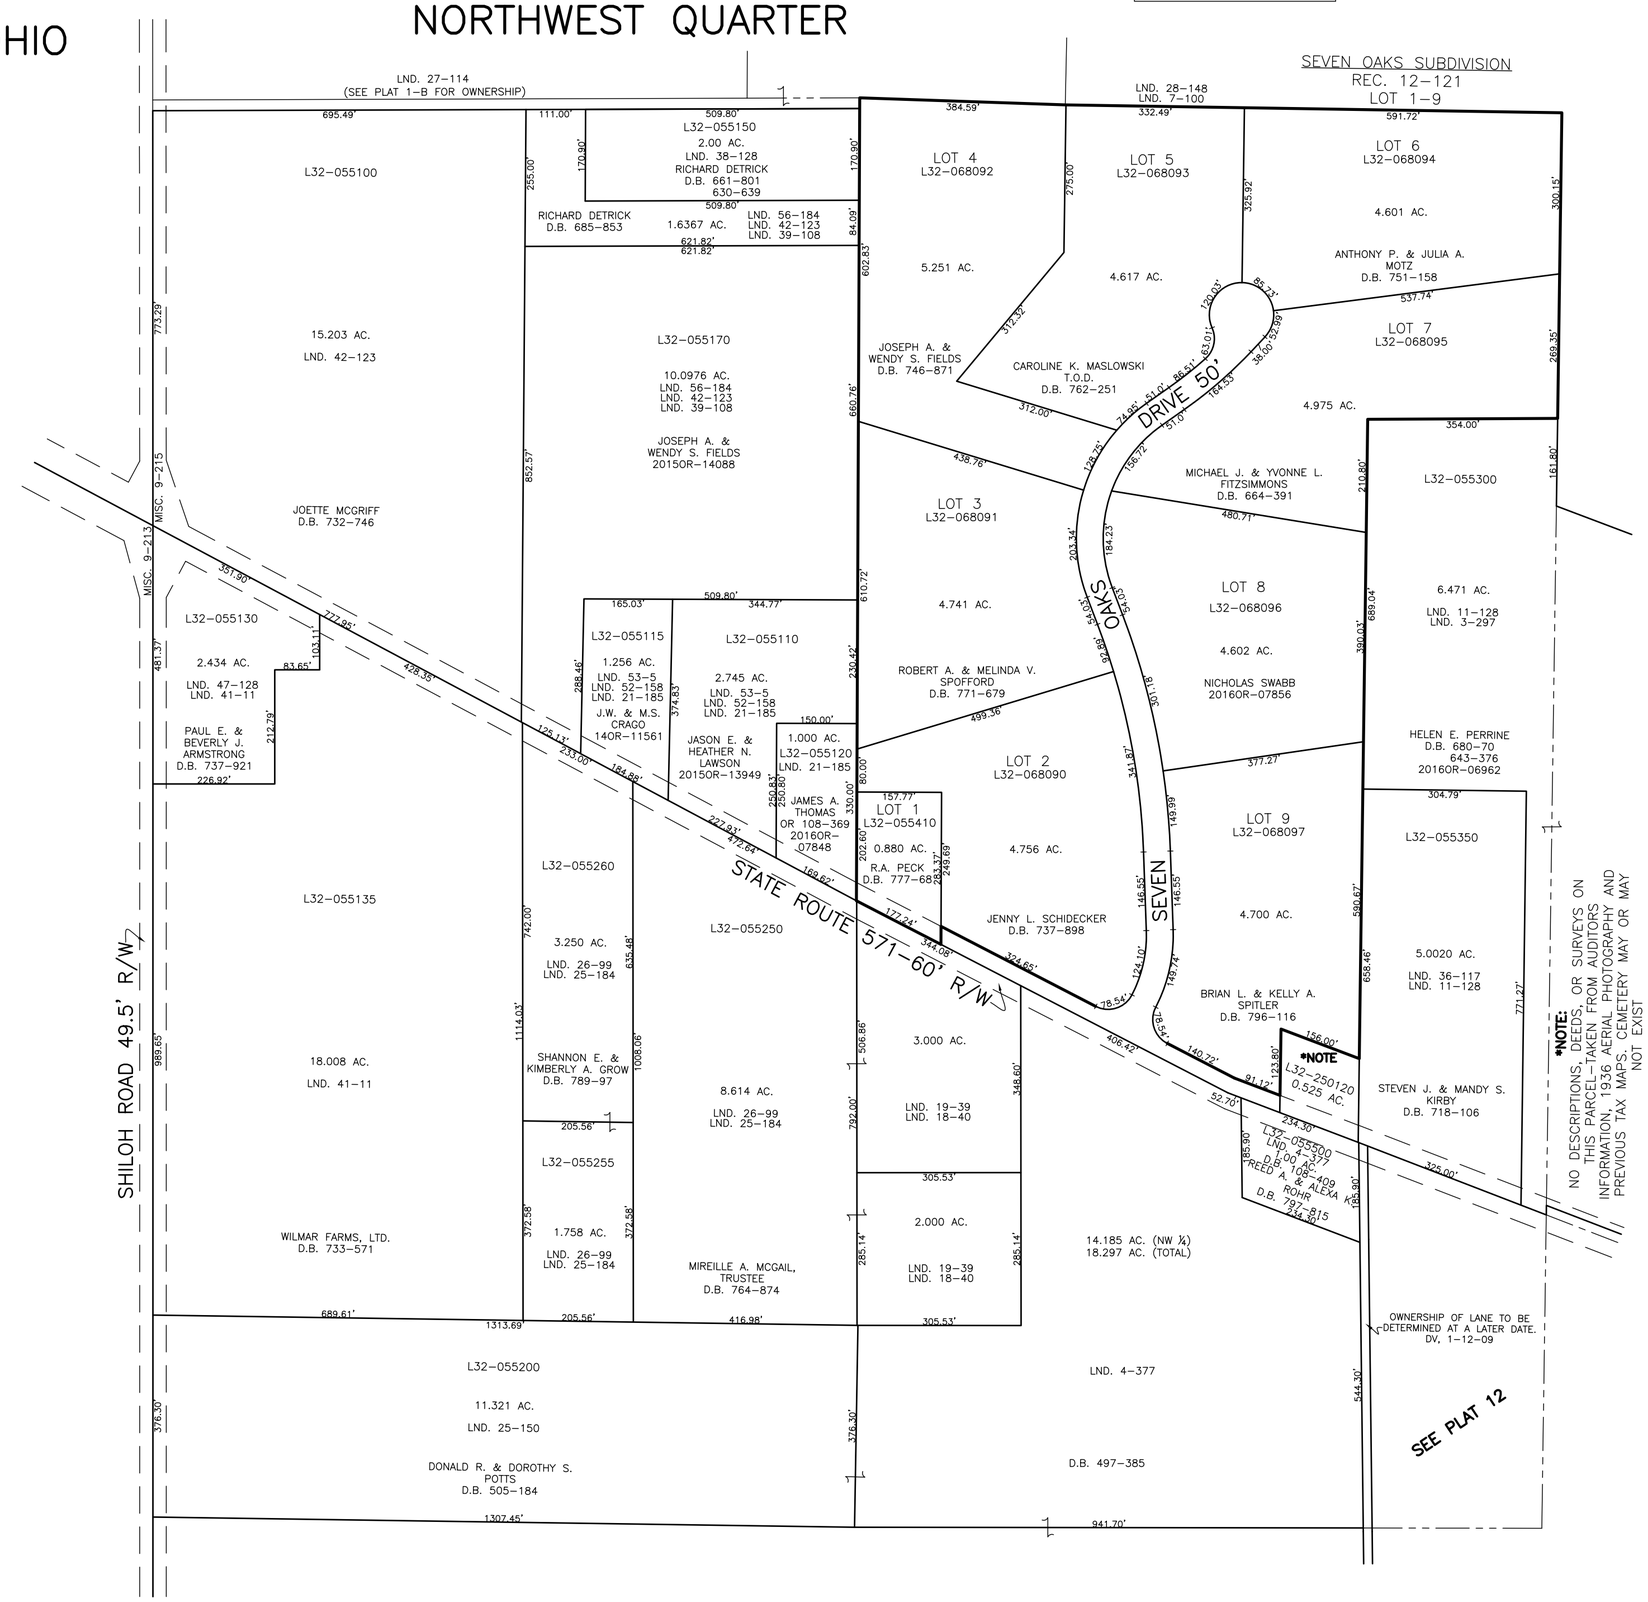

200 100 0 200
1"=200'

ABBREVIATION LEGEND

20140R–07759	= RECORDER'S DOCUMENT NUMBER
OR 257–619	= OFFICIAL RECORD 257 PAGE 619
D.B. 613–172	= DEED BOOK 613, PAGE 172
REC. 15–72	= RECORDER'S PLAT BOOK 15, PAGE 72
LND. 33–15	= LAND SURVEY VOLUME 33, PAGE 15
LOT 19–12	= LOT SURVEY VOLUME 19, PAGE 12
R.R. 8–29	= ROAD RECORD VOLUME 8, PAGE 29
R/W	= RIGHT OF WAY
℄	= CENTERLINE
AC.	= ACRES
TWP.	= TOWNSHIP
TR.	= TRACT
②	= LOT CREATED BY RECORDER'S PLAT

LINE LEGEND

- Blow–up Boundary
- Property Line
- Lot Split Line
- Section Line
- Centerline
- Right–of–Way Line
- Corporation Line

SURVEY INDEX

LND. 4–377 LND. 7–100 LND. 11–128 LND. 18–40 LND. 19–39 LND. 21–185 LND. 25–150 LND. 25–184 LND. 26–99 LND. 27–114 LND. 28–148 LND. 36–117 LND. 38–128 LND. 39–108 LND. 41–11	LND. 42–123 LND. 47–128 LND. 52–158 LND. 53–5 LND. 56–184	REC. 12–121 RD. REC. 4–163 MISC. 9–213 MISC. 9–215

PREPARED BY: MIAMI COUNTY ENGINEER'S MAP DEPARTMENT
PAUL P. HUELSKAMP, P.E., P.S., COUNTY ENGINEER
DATE: JUNE 8, 2015 MB

REVISED: JULY 5, 2016 DS