SECTION 24
TOWN 8
RANGE 5
080524.3
& 080524.4

CITY OF PIQUA
MIAMI COUNTY, OHIO

SMDA NUMBER
N44-SW161_-_____

PLAT SW 161

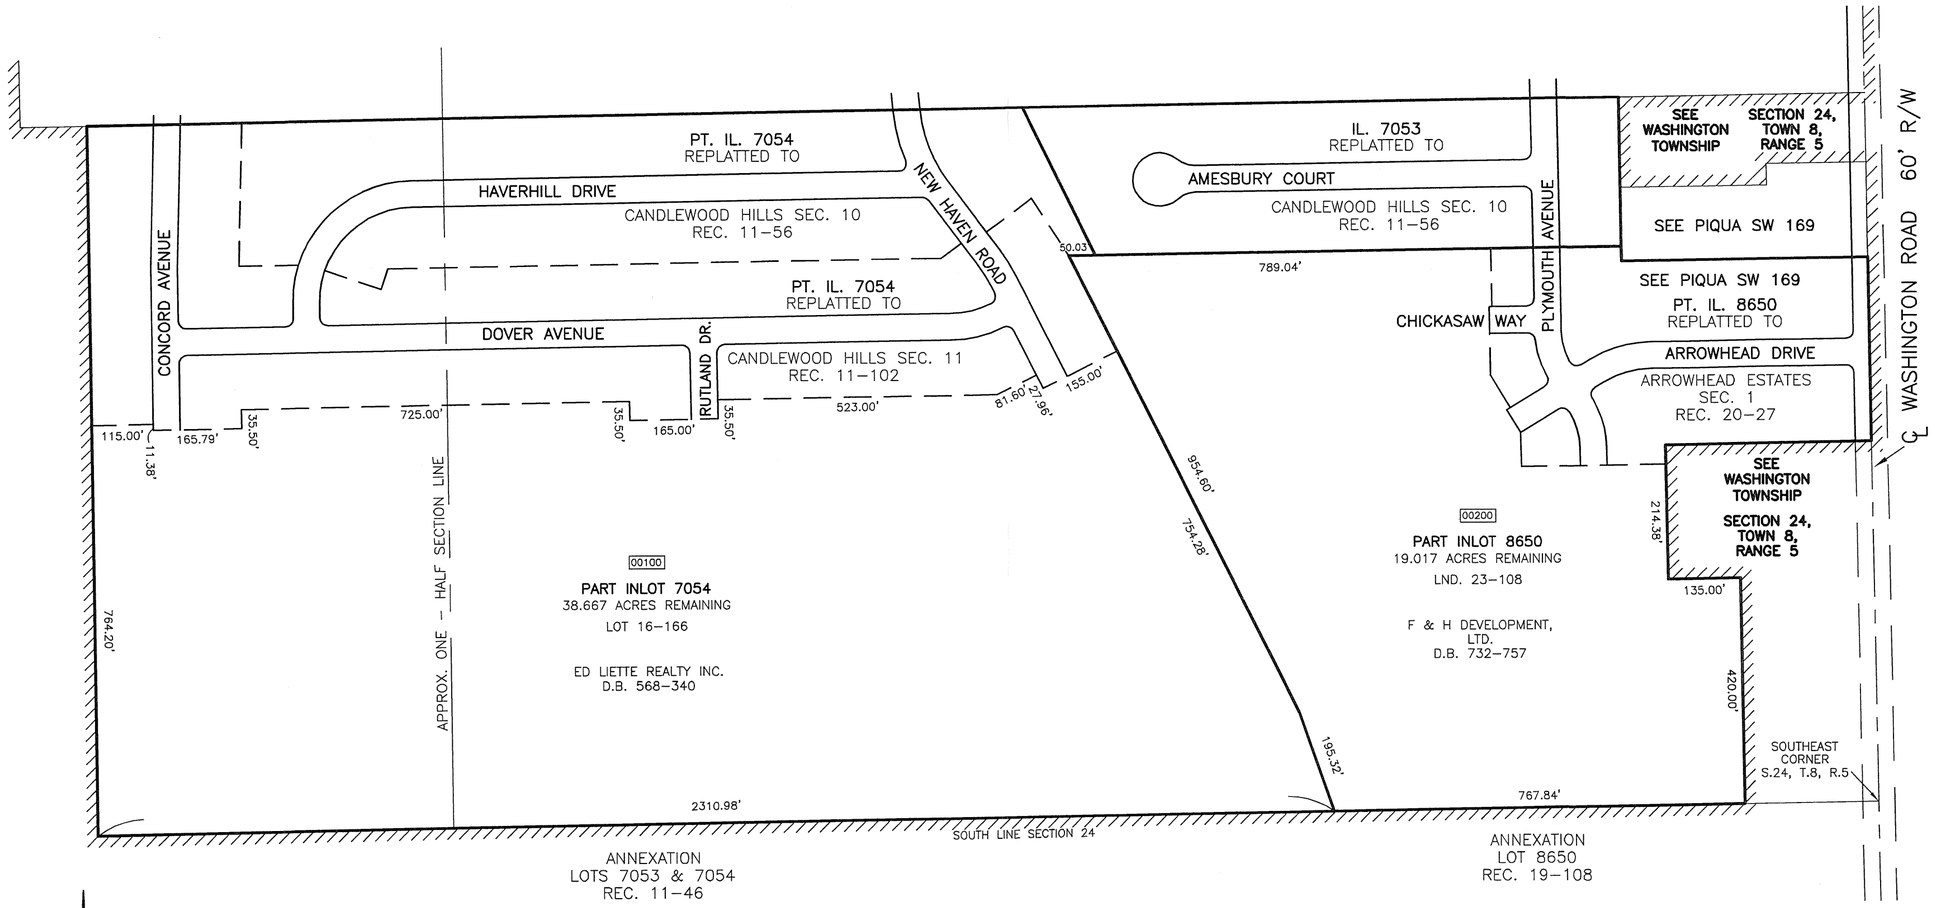

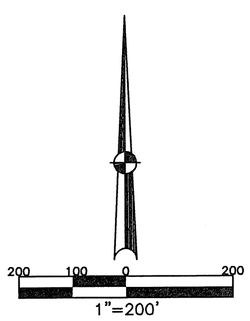

ABBREVIATION LEGEND	
D.B. 613-172	= DEED BOOK 613, PAGE 172
REC. 15-72	= RECORDER'S PLAT BOOK 15, PAGE 72
LND. 33-15	= LAND SURVEY VOLUME 33, PAGE 15
LOT 19-12	= LOT SURVEY VOLUME 19, PAGE 12
R.R. 8-29	= ROAD RECORD VOLUME 8, PAGE 29
R/W	= RIGHT OF WAY
℄	= CENTERLINE
AC.	= ACRES
TWP.	= TOWNSHIP
TR.	= TRACT
②	= LOT CREATED BY RECORDER'S PLAT

LINE LEGEND	
———	Blow-up Boundary
———	Property Line
— — — —	Lot Split Line
—— — — ——	Section Line
——— — ———	Centerline
——— ———	Right-of-Way Line
//////////	Corporation Line

SURVEY INDEX		
REC. 11-46	LOT 16-166	LND. 23-108
REC. 11-56		LND. 44-71
REC. 11-102		
REC. 19-108		
REC. 20-27		
REC. 21-108		

PREPARED BY: MIAMI COUNTY ENGINEER'S MAP DEPARTMENT
DOUGLAS L. CHRISTIAN, COUNTY ENGINEER
DATE: MARCH 17, 2003