UNION TWP.
MIAMI COUNTY, OHIO

SECTION 18 TOWN 6 RANGE 5
NE 1/4

PARCEL NUMBER
L32-_____

PLAT 18-A

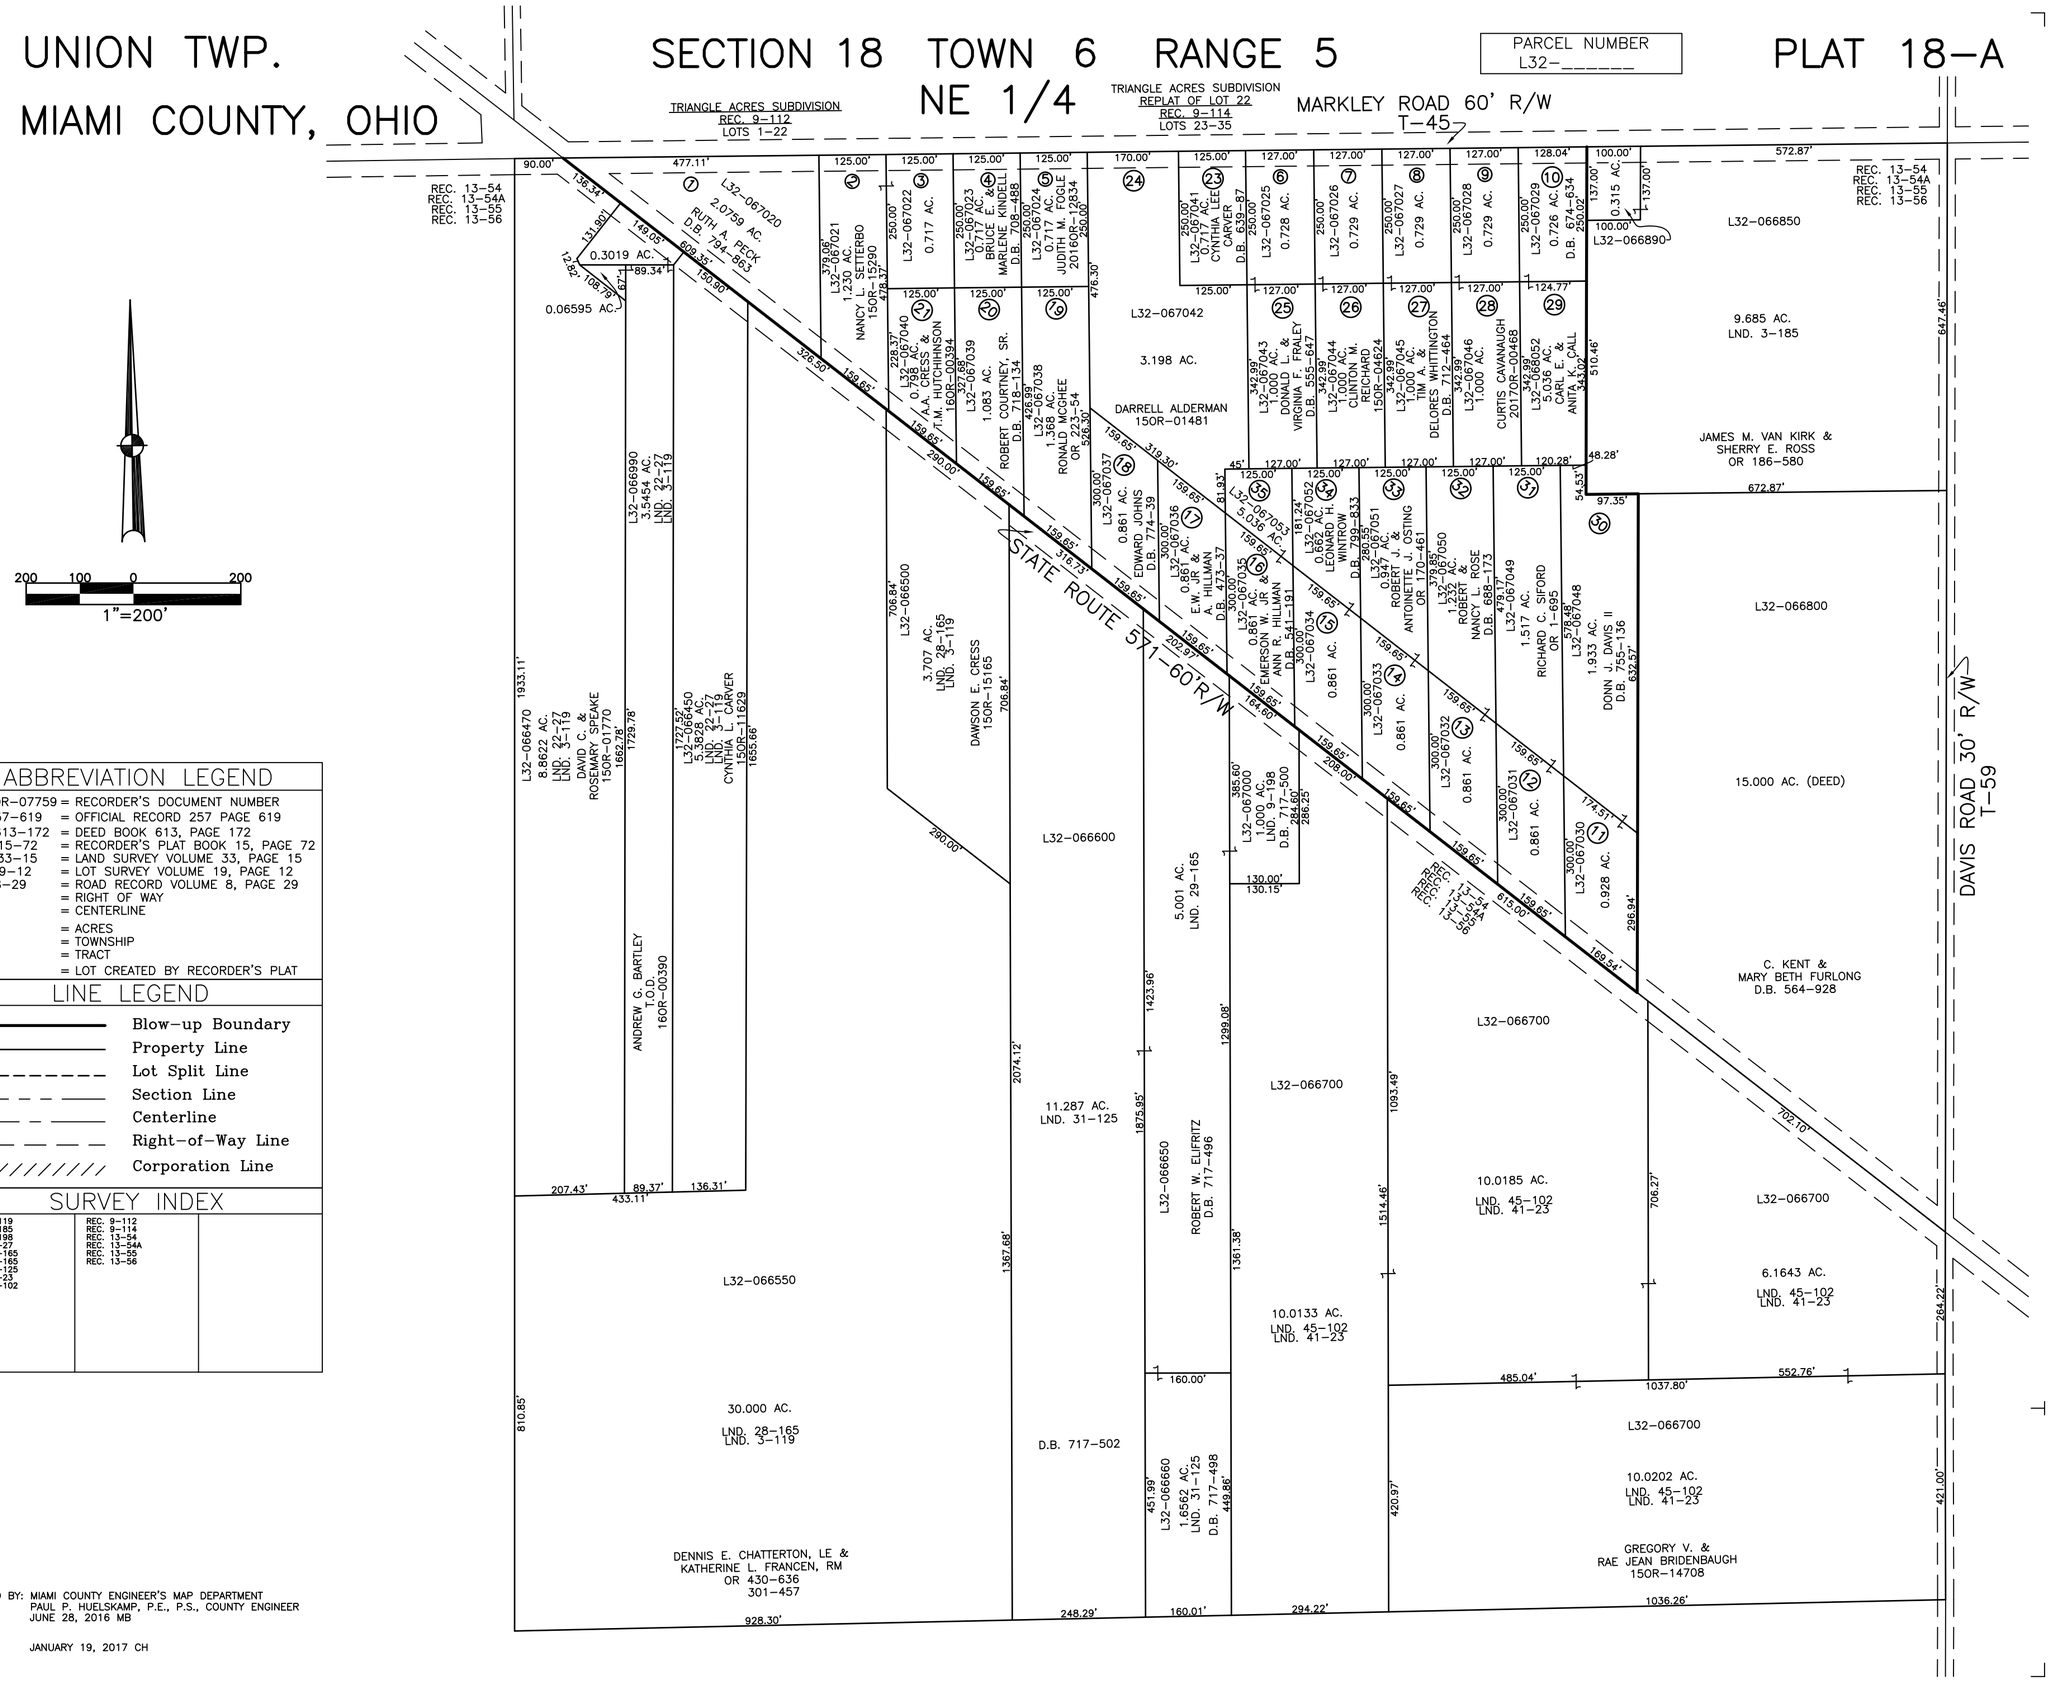

ABBREVIATION LEGEND

2014OR-07759	= RECORDER'S DOCUMENT NUMBER
OR 257-619	= OFFICIAL RECORD 257 PAGE 619
D.B. 613-172	= DEED BOOK 613, PAGE 172
REC. 15-72	= RECORDER'S PLAT BOOK 15, PAGE 72
LND. 33-15	= LAND SURVEY VOLUME 33, PAGE 15
LOT 19-12	= LOT SURVEY VOLUME 19, PAGE 12
R.R. 8-29	= ROAD RECORD VOLUME 8, PAGE 29
R/W	= RIGHT OF WAY
℄	= CENTERLINE
AC.	= ACRES
TWP.	= TOWNSHIP
TR.	= TRACT
②	= LOT CREATED BY RECORDER'S PLAT

LINE LEGEND

- Blow-up Boundary
- Property Line
- Lot Split Line
- Section Line
- Centerline
- Right-of-Way Line
- Corporation Line

SURVEY INDEX

LND. 3-119 LND. 3-185 LND. 9-198 LND. 22-27 LND. 28-165 LND. 29-165 LND. 31-125 LND. 41-23 LND. 45-102	REC. 9-112 REC. 9-114 REC. 13-54 REC. 13-54A REC. 13-55 REC. 13-56	

PREPARED BY: MIAMI COUNTY ENGINEER'S MAP DEPARTMENT
PAUL P. HUELSKAMP, P.E., P.S., COUNTY ENGINEER
DATE: JUNE 28, 2016 MB

REVISED: JANUARY 19, 2017 CH