MIAMI COUNTY, OHIO

CITY OF **PIQUA**

S.E. PLAT 9

SCALE: 1" = 30'

SMDA NUMBER
N44-SE009_- _ _ _ _ _

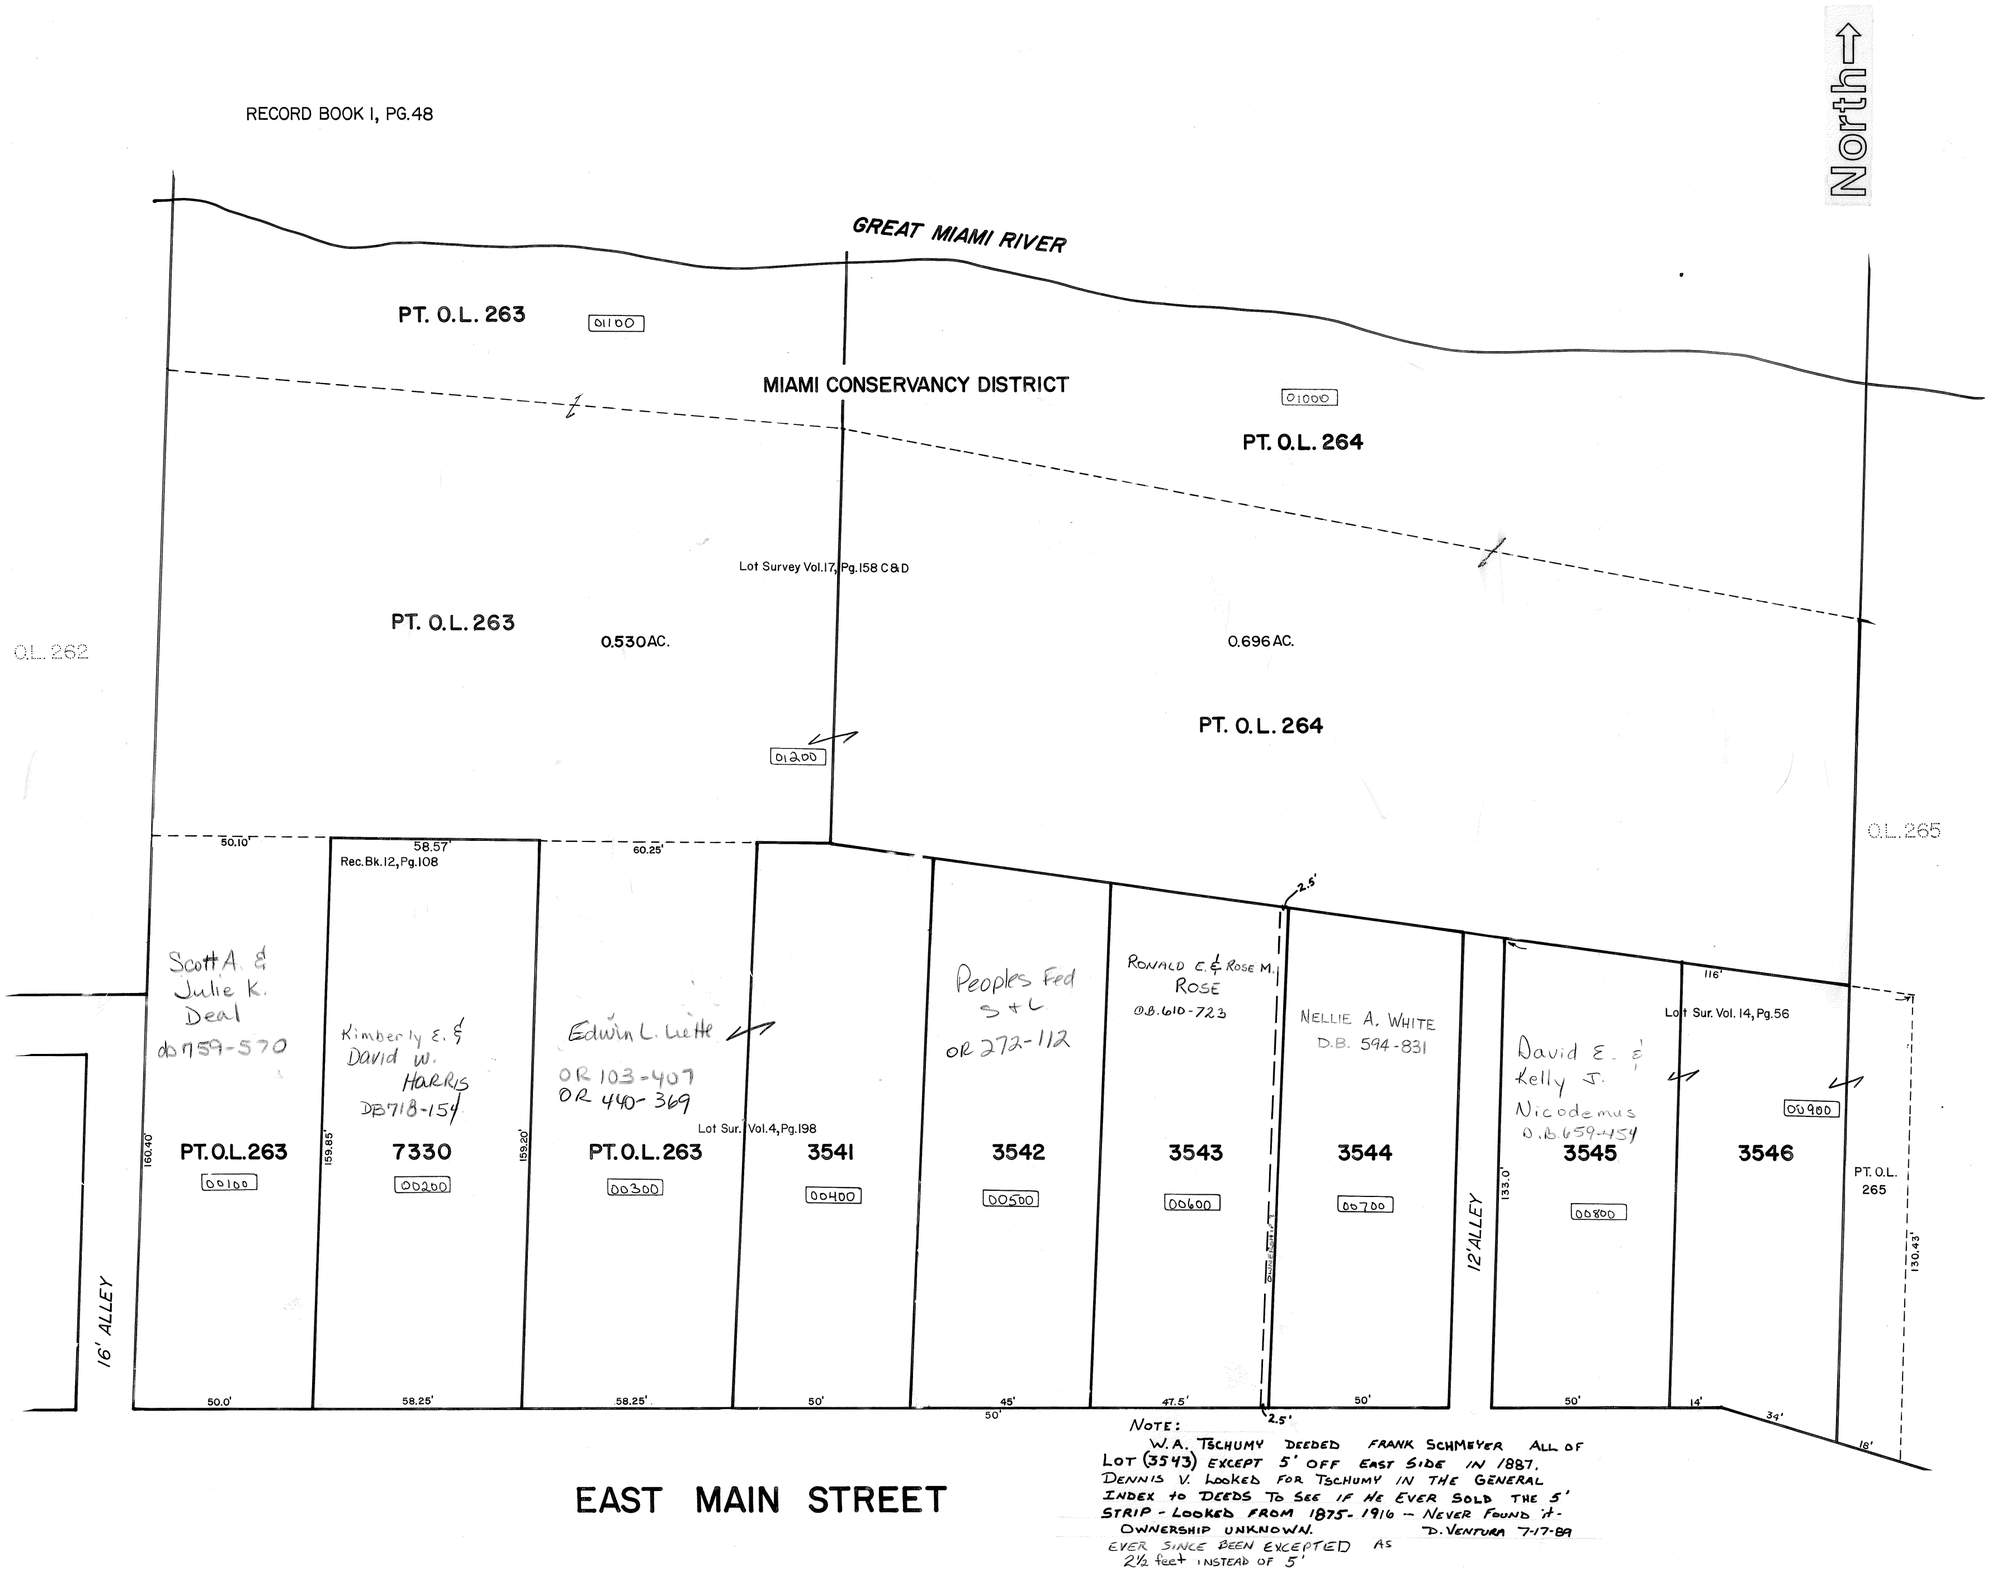

NOTE:
W.A. TSCHUMY DEEDED FRANK SCHMEYER ALL OF LOT (3543) EXCEPT 5' OFF EAST SIDE IN 1887. DENNIS V. LOOKED FOR TSCHUMY IN THE GENERAL INDEX TO DEEDS TO SEE IF HE EVER SOLD THE 5' STRIP - LOOKED FROM 1875 - 1916 - NEVER FOUND IT - OWNERSHIP UNKNOWN. D. VENTURA 7-17-89
EVER SINCE BEEN EXCEPTED AS 2½ feet INSTEAD OF 5'