UNION TOWNSHIP
MIAMI COUNTY, OHIO

SECTION 24 TOWN 7 RANGE 4

PARCEL NUMBER
L32–_____

PLAT 24

400 200 0 400
1"=400'

ABBREVIATION LEGEND

20140R–07759	= RECORDER'S DOCUMENT NUMBER
OR 257–619	= OFFICIAL RECORD 257 PAGE 619
D.B. 613–172	= DEED BOOK 613, PAGE 172
REC. 15–72	= RECORDER'S PLAT BOOK 15, PAGE 72
LND. 33–15	= LAND SURVEY VOLUME 33, PAGE 15
LOT 19–12	= LOT SURVEY VOLUME 19, PAGE 12
R.R. 8–29	= ROAD RECORD VOLUME 8, PAGE 29
R/W	= RIGHT OF WAY
℄	= CENTERLINE
AC.	= ACRES
TWP.	= TOWNSHIP
TR.	= TRACT
②	= LOT CREATED BY RECORDER'S PLAT

LINE LEGEND

- Blow–up Boundary
- Property Line
- Lot Split Line
- Section Line
- Centerline
- Right–of–Way Line
- Corporation Line

SURVEY INDEX

NORTHEAST QUARTER

LND. 3–390
LND. 14–187
LND. 25–102
LND. 37–109
LND. 48–54
LND. 48–67
LND. 49–152
LND. 50–45
LND. 50–133
LND. 53–88

SOUTHEAST QUARTER

LND. 3–120
LND. 30–174
LND. 33–62
LND. 51–76

SOUTHWEST QUARTER

LND. 31–87
LND. 31–183

NORTHWEST QUARTER

LND. 3–284
LND. 19–147
LND. 38–11

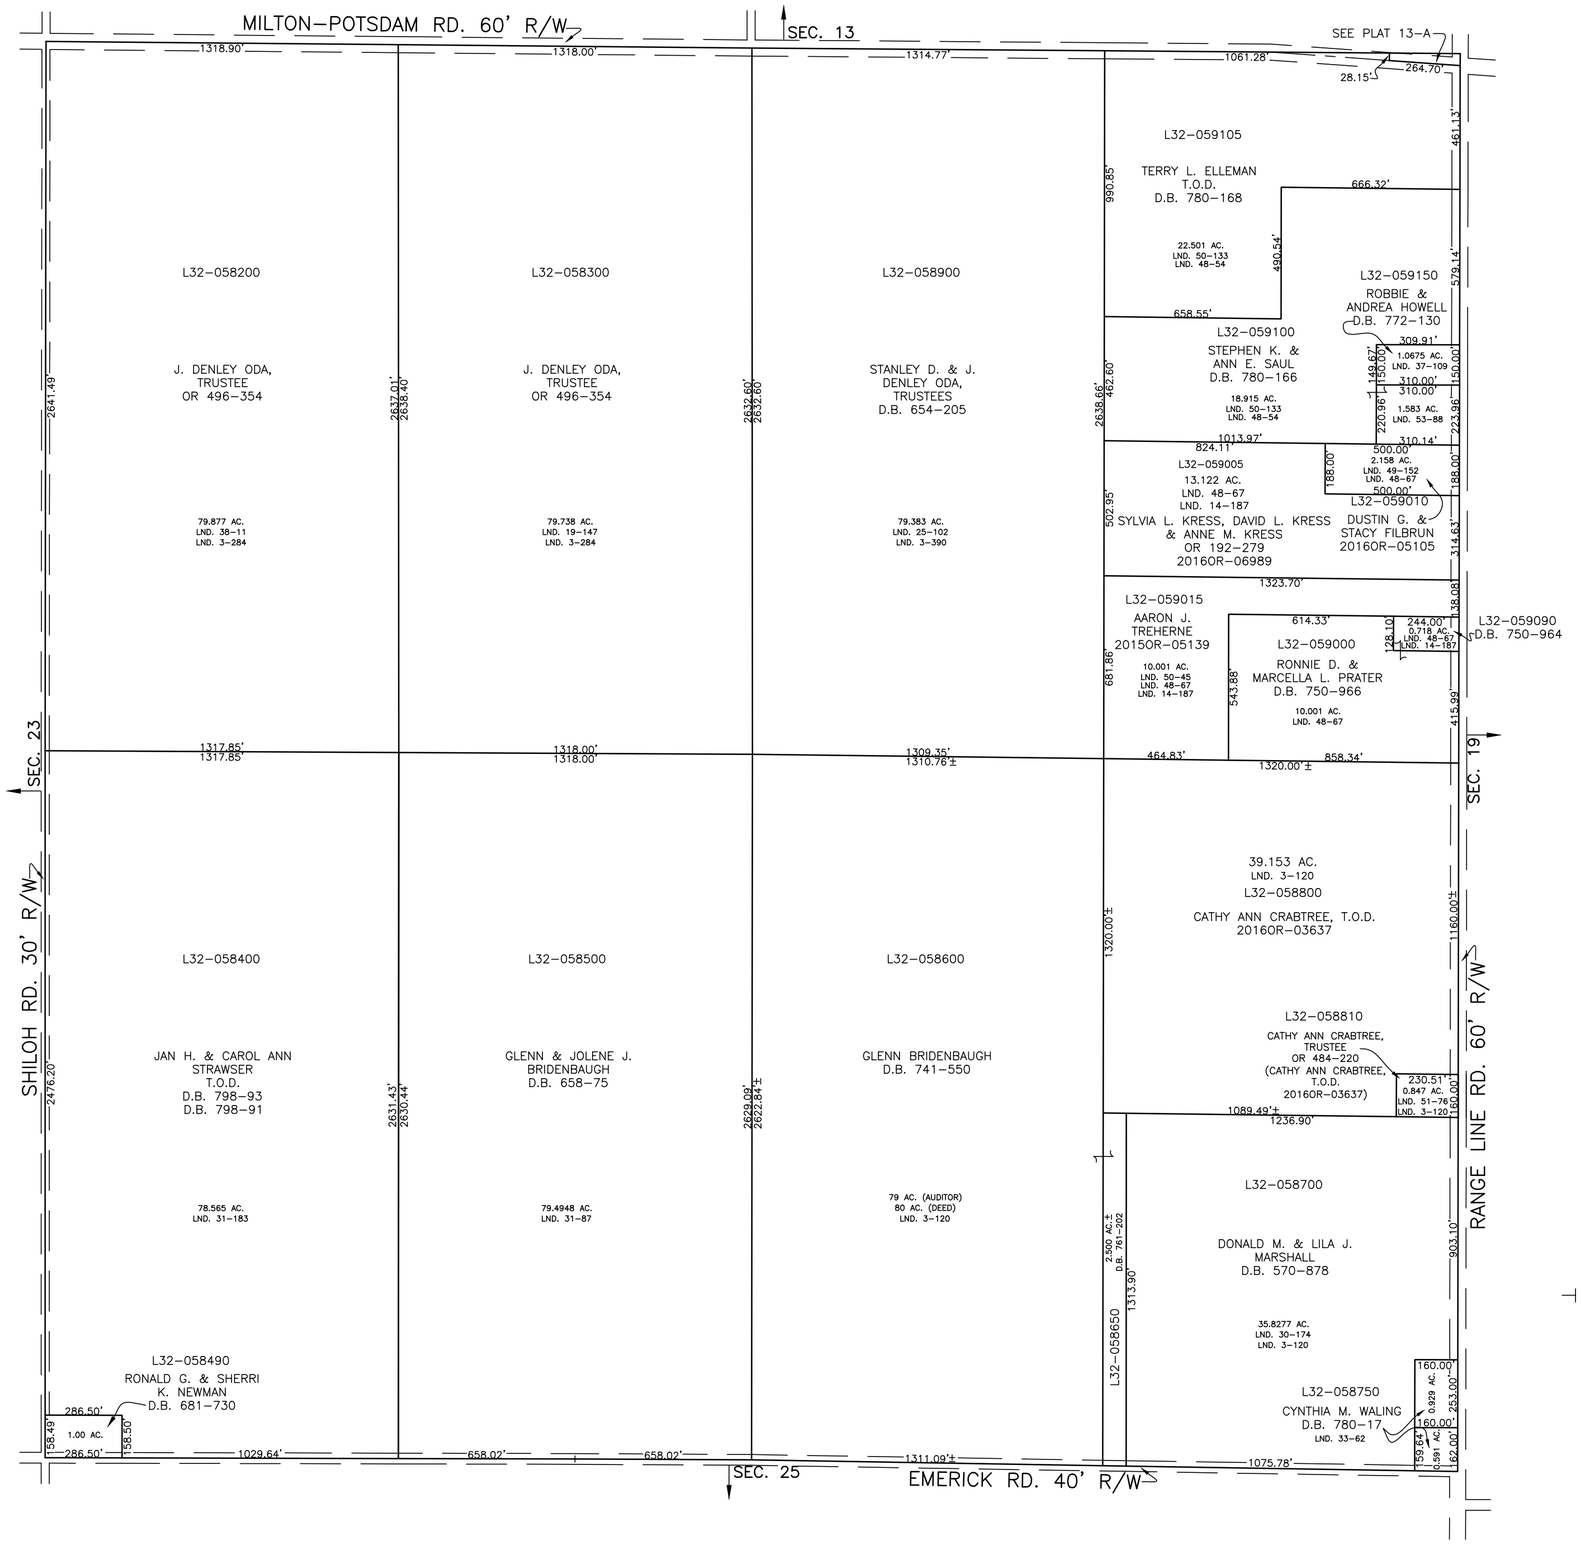

PREPARED BY: MIAMI COUNTY ENGINEER'S MAP DEPARTMENT
PAUL P. HUELSKAMP, P.E., P.S., COUNTY ENGINEER
DATE: AUGUST 14, 2014 MB

REVISED: JUNE 17, 2016 DS