UNION TOWNSHIP SECTION 29 TOWN 6 RANGE 5 PLAT 29 A

MIAMI COUNTY, OHIO

PART NORTHEAST & NORTHWEST QUARTERS

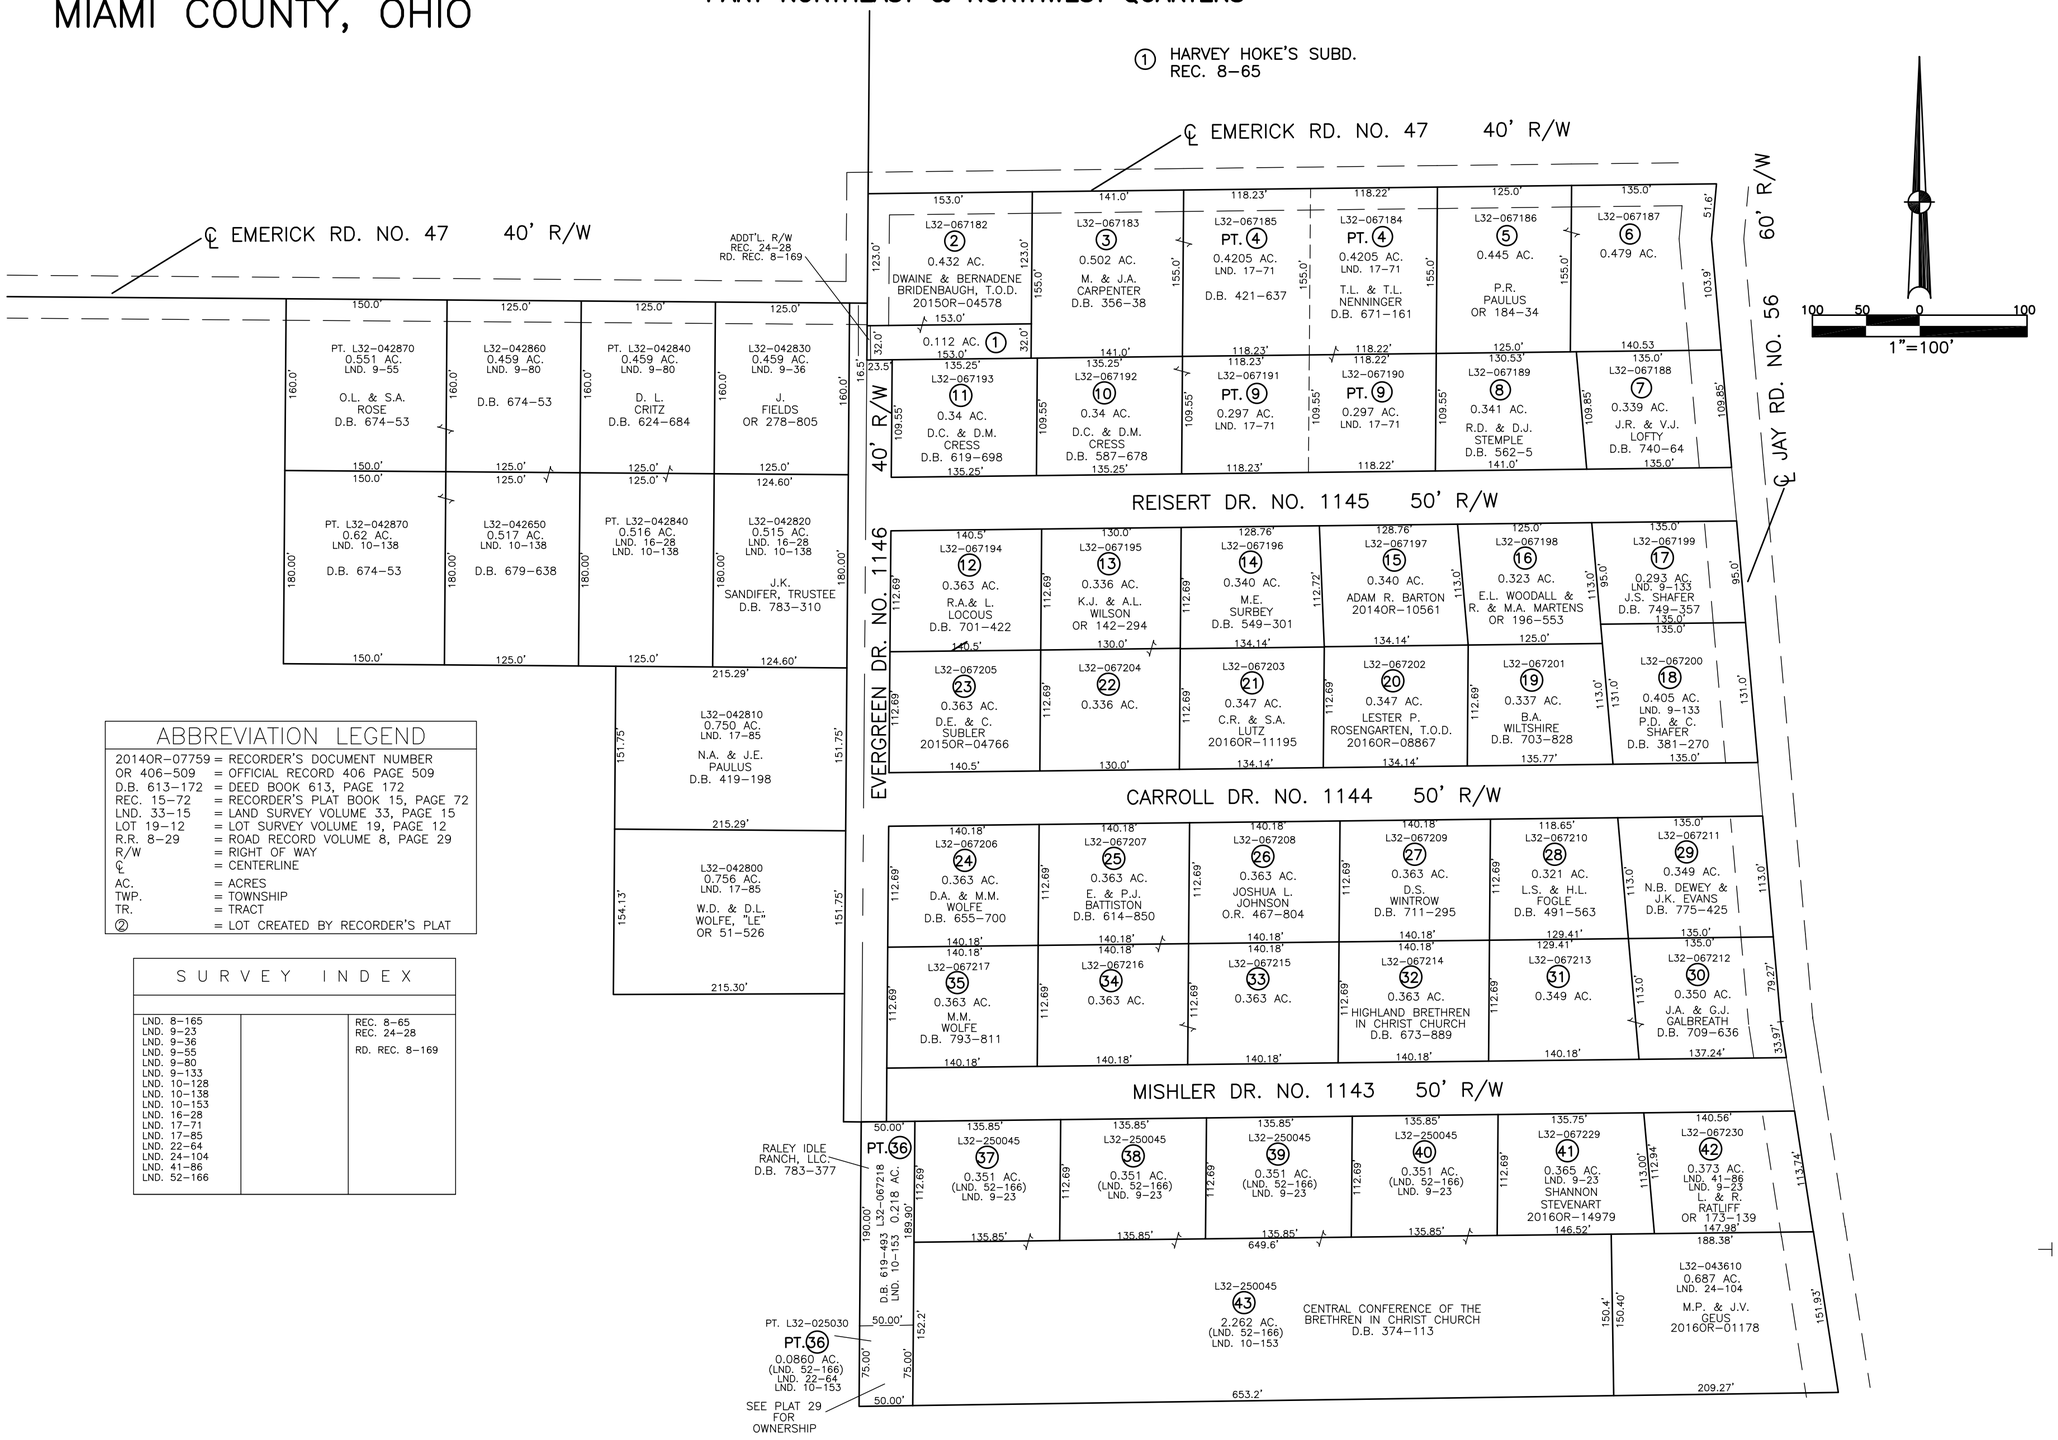

ABBREVIATION LEGEND

20140R–07759	=	RECORDER'S DOCUMENT NUMBER
OR 406–509	=	OFFICIAL RECORD 406 PAGE 509
D.B. 613–172	=	DEED BOOK 613, PAGE 172
REC. 15–72	=	RECORDER'S PLAT BOOK 15, PAGE 72
LND. 33–15	=	LAND SURVEY VOLUME 33, PAGE 15
LOT 19–12	=	LOT SURVEY VOLUME 19, PAGE 12
R.R. 8–29	=	ROAD RECORD VOLUME 8, PAGE 29
R/W	=	RIGHT OF WAY
℄	=	CENTERLINE
AC.	=	ACRES
TWP.	=	TOWNSHIP
TR.	=	TRACT
②	=	LOT CREATED BY RECORDER'S PLAT

SURVEY INDEX

LND. 8–165 LND. 9–23 LND. 9–36 LND. 9–55 LND. 9–80 LND. 9–133 LND. 10–128 LND. 10–138 LND. 10–153 LND. 16–28 LND. 17–71 LND. 17–85 LND. 22–64 LND. 24–104 LND. 41–86 LND. 52–166		REC. 8–65 REC. 24–28 RD. REC. 8–169

PREPARED BY: MIAMI COUNTY ENGINEER'S MAP DEPARTMENT
PAUL. P. HUELSKAMP, P.E., P.S., COUNTY ENGINEER

DATE: SEPTEMBER 12, 2013

REVISED: DECEMBER 6, 2016 CH