UNION TOWNSHIP
MIAMI COUNTY, OHIO

SECTION 30 TOWN 6 RANGE 5

PARCEL NUMBER
L32-_____

PLAT 30

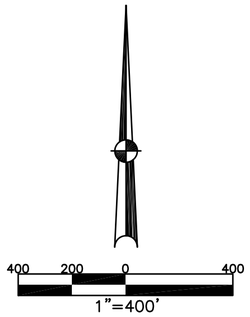

ABBREVIATION LEGEND

20140R-07759	= RECORDER'S DOCUMENT NUMBER
OR 257-619	= OFFICIAL RECORD 257 PAGE 619
D.B. 613-172	= DEED BOOK 613, PAGE 172
REC. 15-72	= RECORDER'S PLAT BOOK 15, PAGE 72
LND. 33-15	= LAND SURVEY VOLUME 33, PAGE 15
LOT 19-12	= LOT SURVEY VOLUME 19, PAGE 12
R.R. 8-29	= ROAD RECORD VOLUME 8, PAGE 29
R/W	= RIGHT OF WAY
℄	= CENTERLINE
AC.	= ACRES
TWP.	= TOWNSHIP
TR.	= TRACT
②	= LOT CREATED BY RECORDER'S PLAT

LINE LEGEND

- Blow-up Boundary
- Property Line
- Lot Split Line
- Section Line
- Centerline
- Right-of-Way Line
- Corporation Line

SURVEY INDEX

NORTHEAST QUARTER

LND. 15-166
LND. 28-110
LND. 31-67
LND. 31-76

SOUTHEAST QUARTER

LND. 3-321
LND. 28-191
LND. 40-29
LND. 46-49
LND. 53-146

SOUTHWEST QUARTER

LND. 4-313
LND. 15-156
LND. 18-184
LND. 24-14
LND. 29-111
LND. 48-81
LND. 52-27

NORTHWEST QUARTER

LND. 4-57
LND. 38-140
LND. 41-71
LND. 44-46
LND. 48-81
LND. 52-27
LND. 55-116

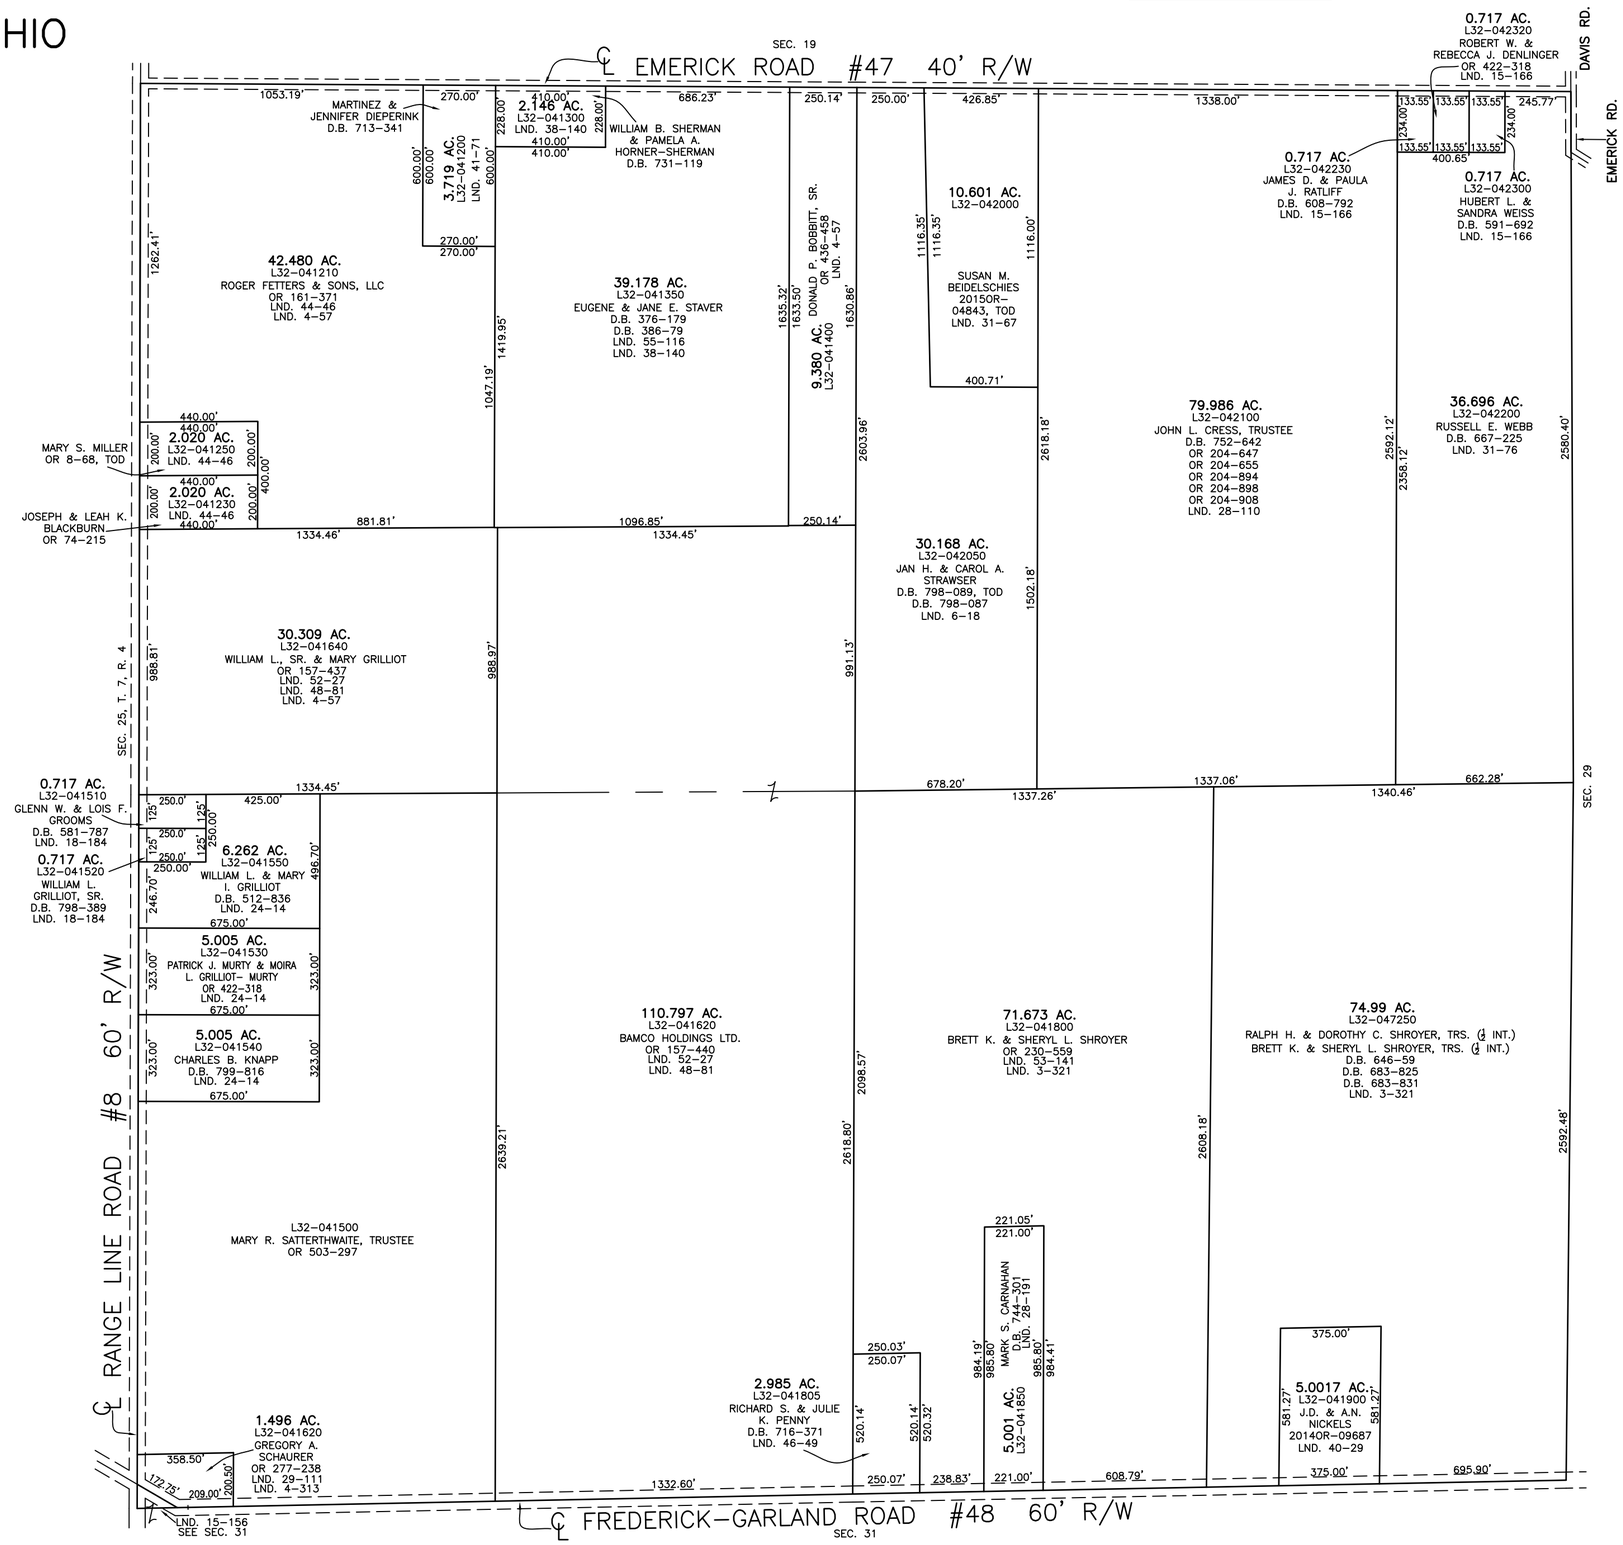

PREPARED BY: MIAMI COUNTY ENGINEER'S MAP DEPARTMENT
PAUL P. HUELSKAMP, P.E., P.S., COUNTY ENGINEER
DATE: NOVEMBER 1, 2016 CH
REVISED: NOVEMBER 1, 2016 CH