UNION TWP.
MIAMI COUNTY, OHIO

SECTION 32 TOWN 6 RANGE 5
SE 1/4

PARCEL NUMBER
L32-_____

PLAT 32-A

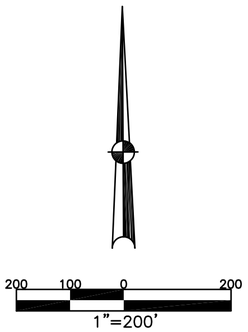

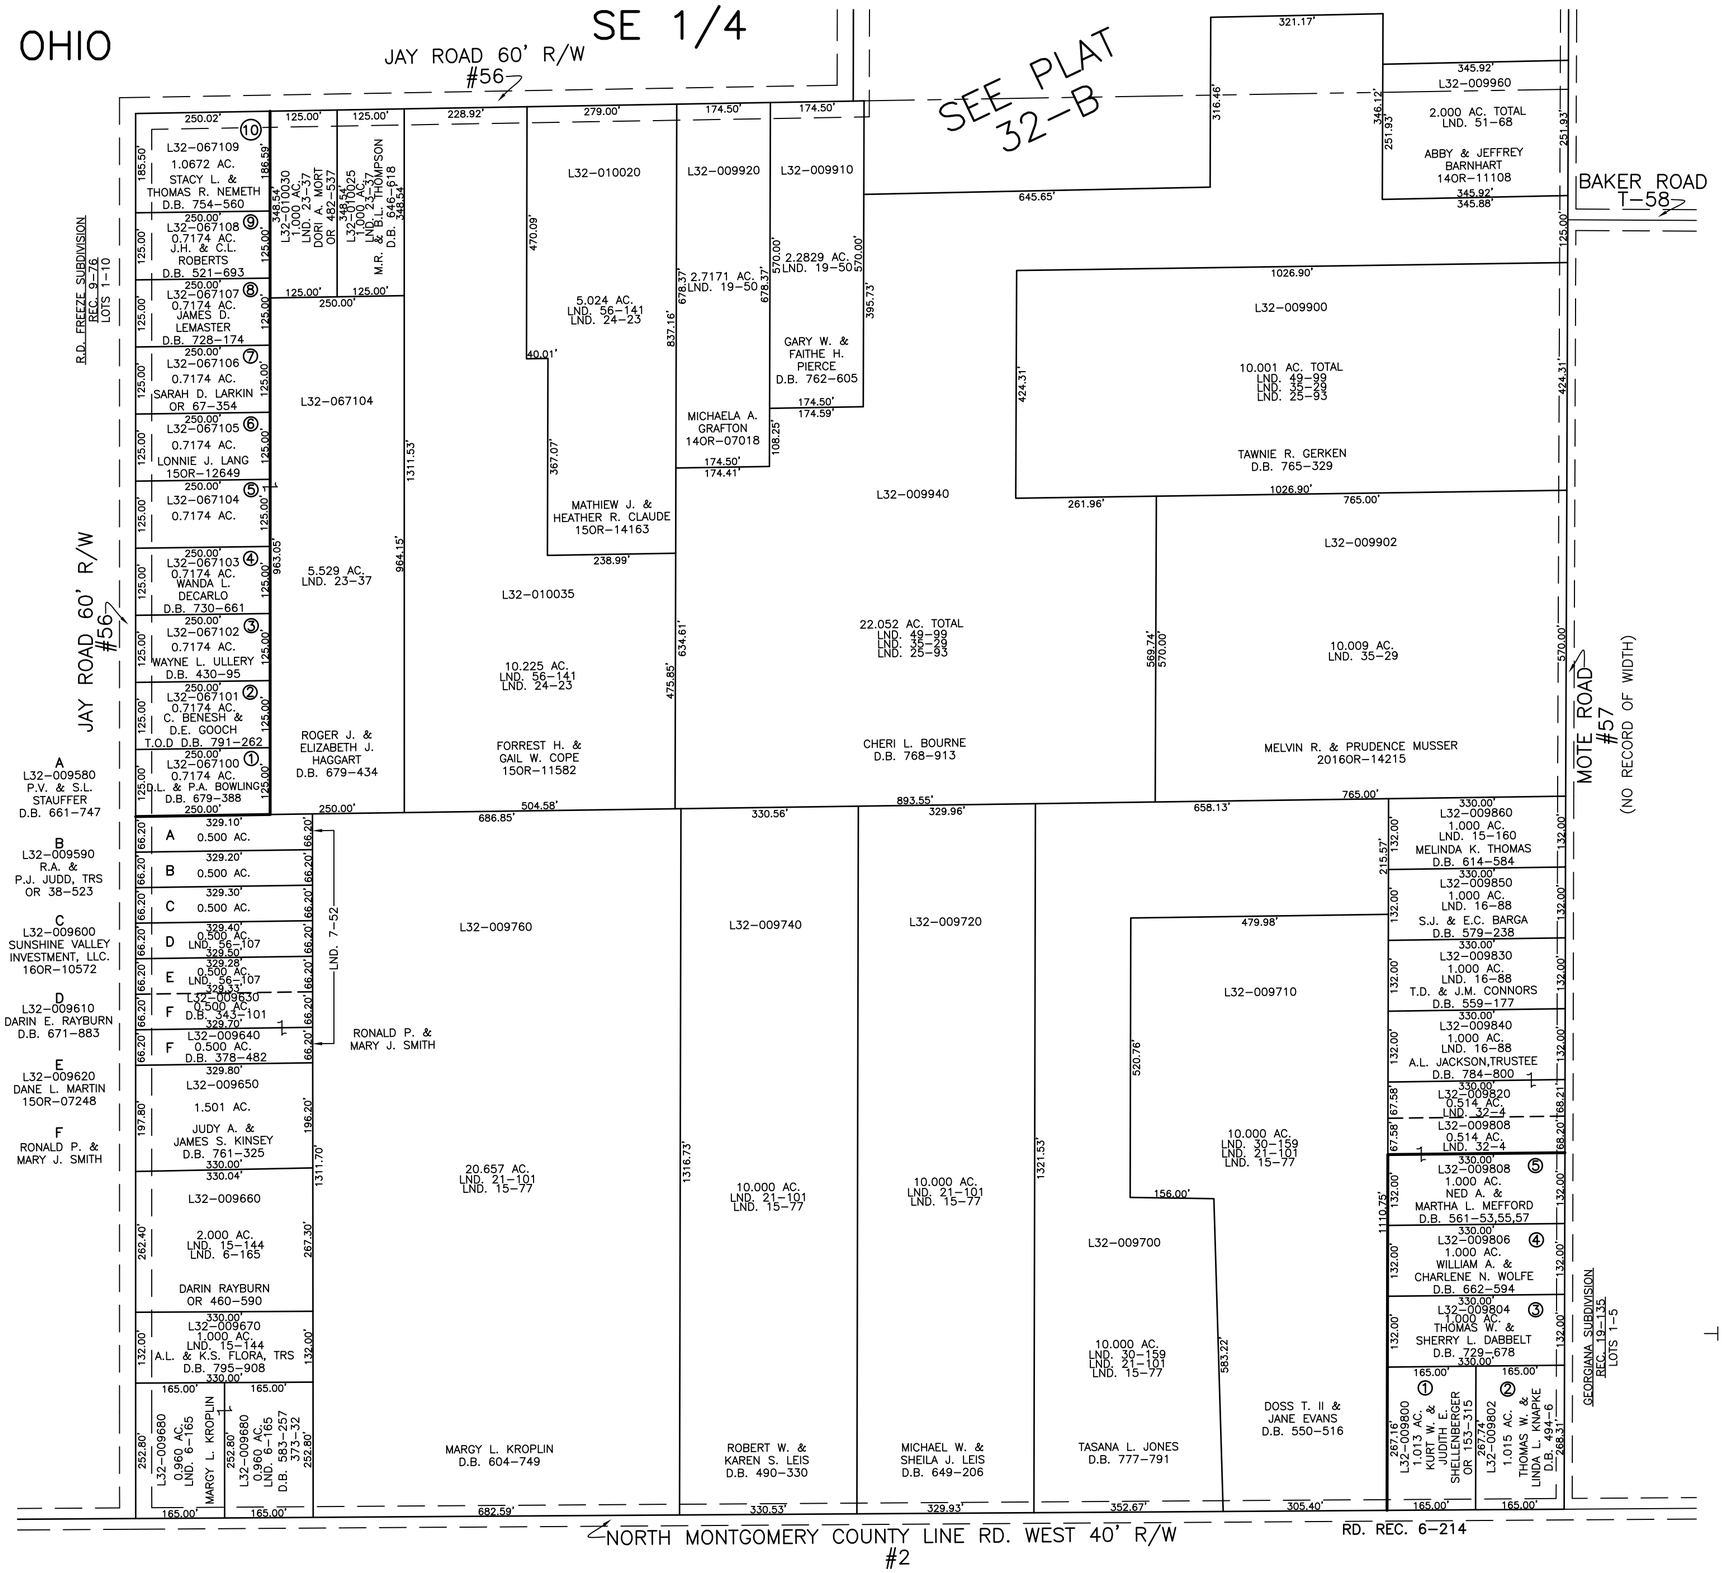

ABBREVIATION LEGEND

2014OR-07759	= RECORDER'S DOCUMENT NUMBER
OR 257-619	= OFFICIAL RECORD 257 PAGE 619
D.B. 613-172	= DEED BOOK 613, PAGE 172
REC. 15-72	= RECORDER'S PLAT BOOK 15, PAGE 72
LND. 33-15	= LAND SURVEY VOLUME 33, PAGE 15
LOT 19-12	= LOT SURVEY VOLUME 19, PAGE 12
R.R. 8-29	= ROAD RECORD VOLUME 8, PAGE 29
R/W	= RIGHT OF WAY
℄	= CENTERLINE
AC.	= ACRES
TWP.	= TOWNSHIP
TR.	= TRACT
②	= LOT CREATED BY RECORDER'S PLAT

LINE LEGEND

- Blow-up Boundary
- Property Line
- Lot Split Line
- Section Line
- Centerline
- Right-of-Way Line
- Corporation Line

SURVEY INDEX

LND. 3-244 LND. 6-165 LND. 7-52 LND. 15-77 LND. 15-144 LND. 15-160 LND. 16-88 LND. 19-50 LND. 21-101 LND. 23-37 LND. 24-23 LND. 25-93 LND. 30-159 LND. 32-4 LND. 35-29 LND. 35-57 LND. 49-99 LND. 51-68 LND. 56-107	LND. 56-141	RD. REC. 6-214 REC. 9-76 REC. 9-135

PREPARED BY: MIAMI COUNTY ENGINEER'S MAP DEPARTMENT
PAUL P. HUELSKAMP, P.E., P.S., COUNTY ENGINEER
DATE: SEPTEMBER 22, 2016 MDB

REVISED: NOVEMBER 17, 2016 CH