UNION TWP. MIAMI COUNTY, OHIO

SECTION 32 TOWN 6 RANGE 5 NE 1/4

PLAT 32-B

PARCEL NUMBER
L32-_____

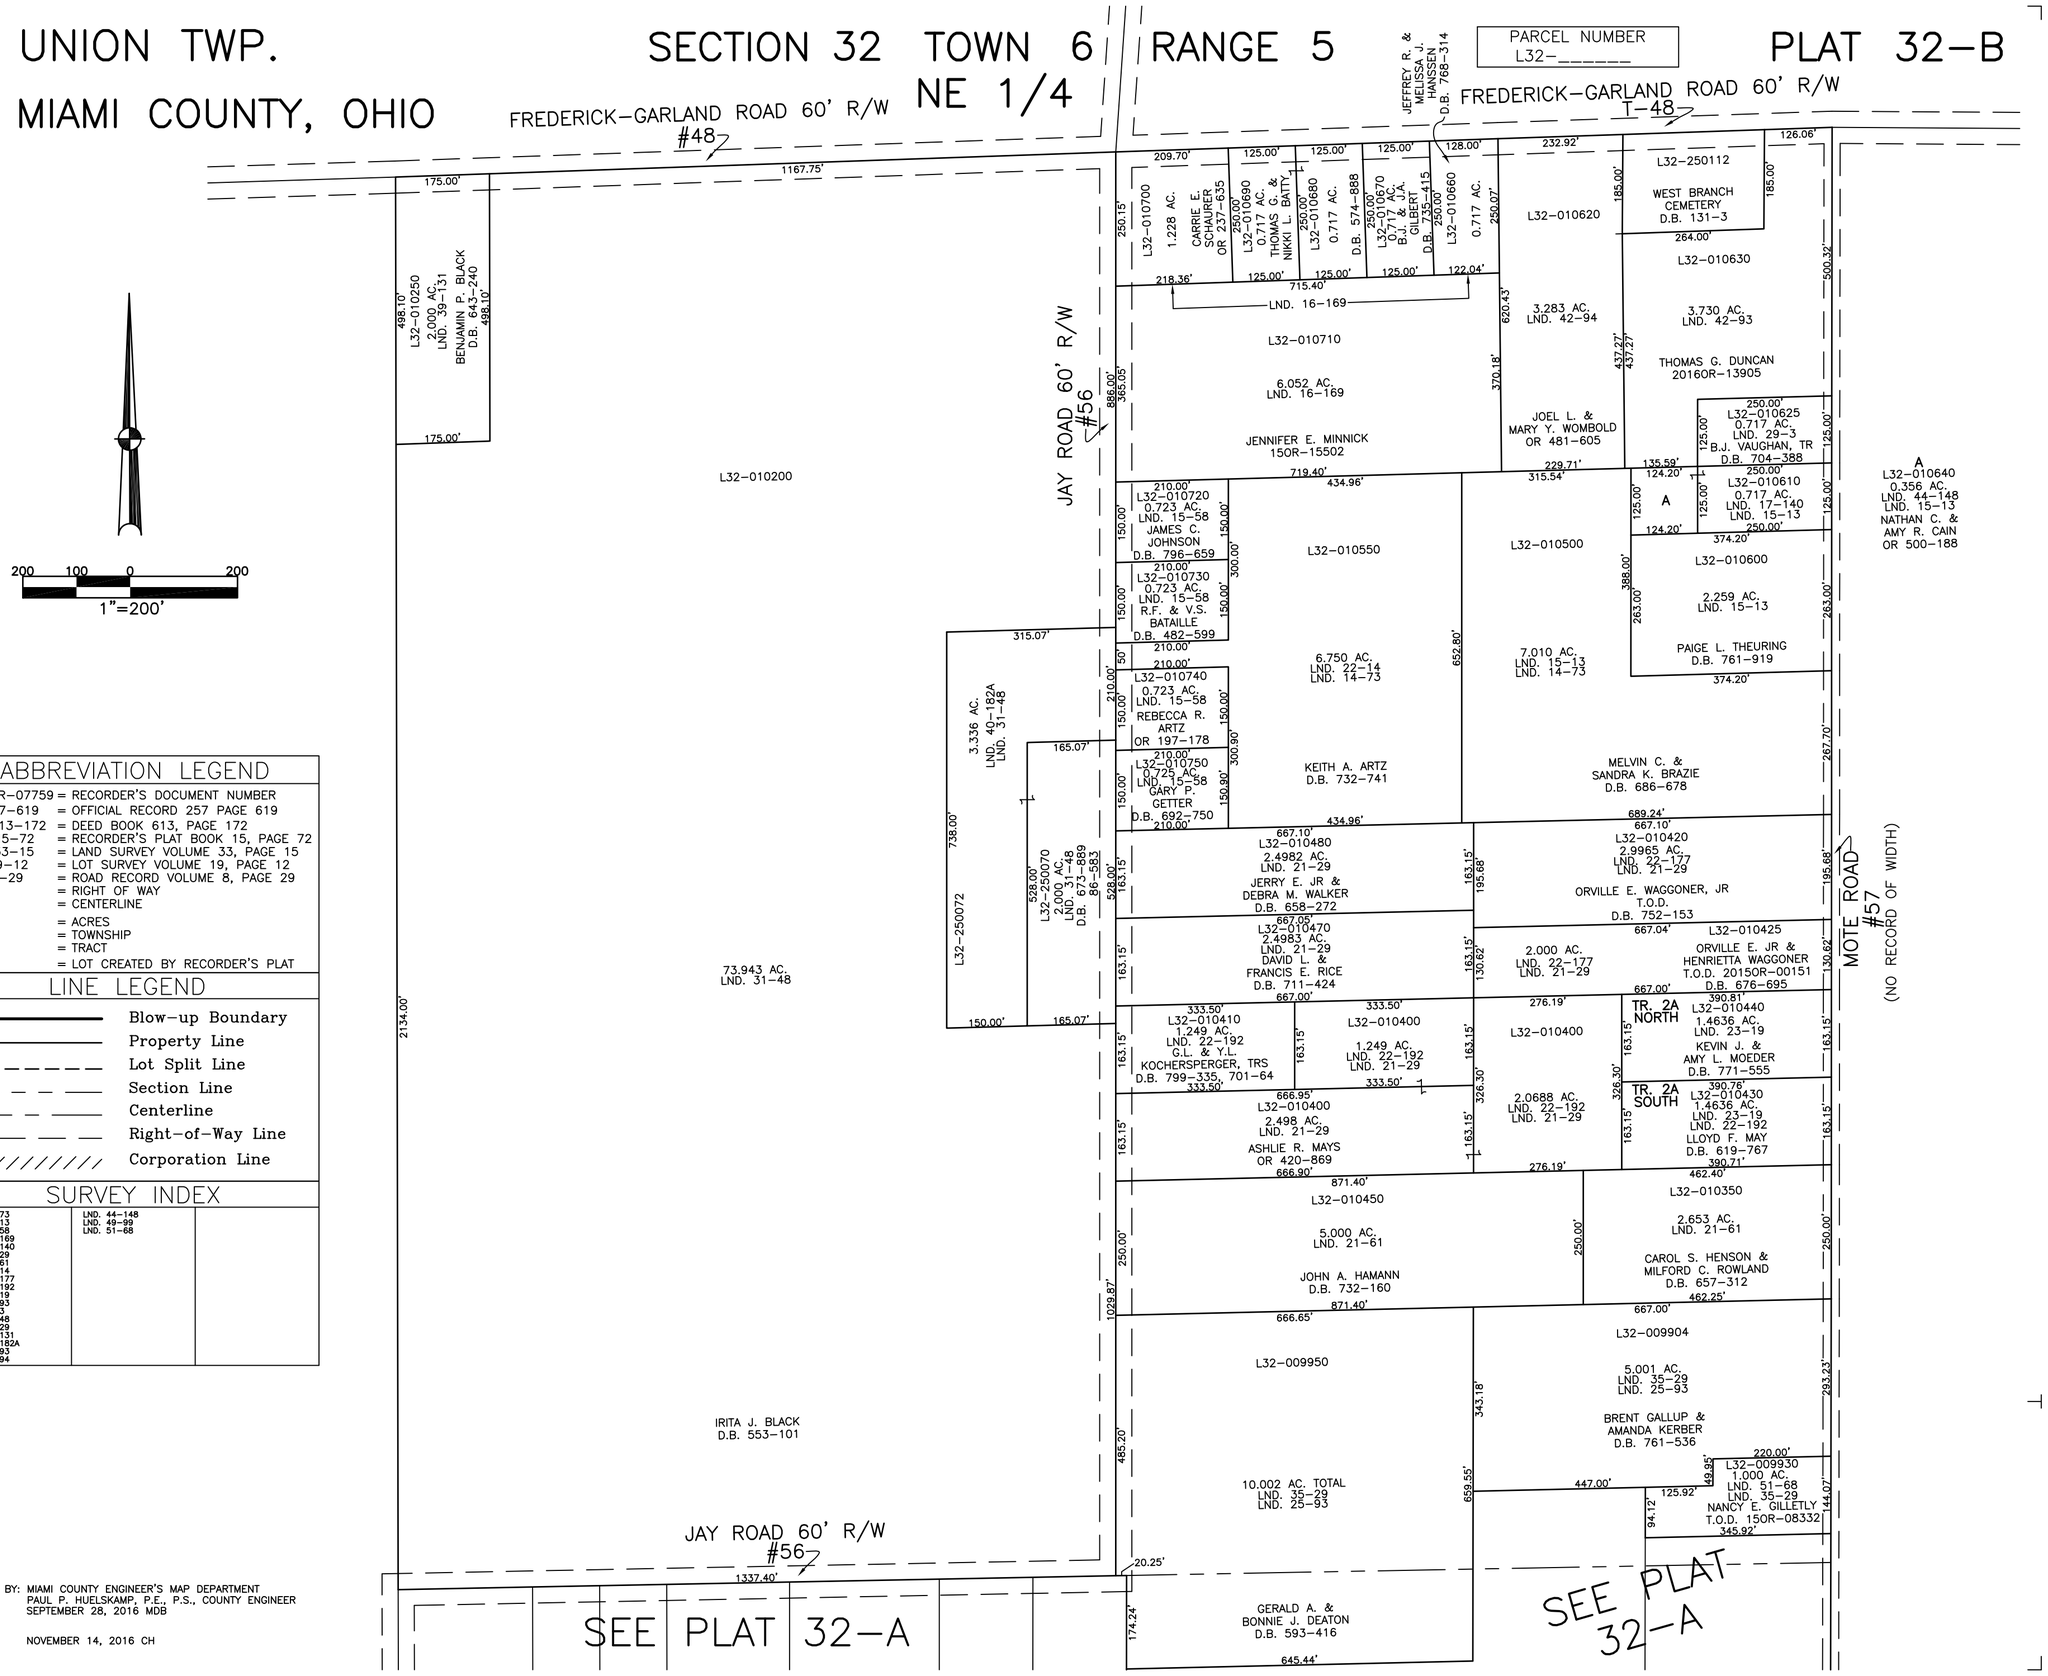

ABBREVIATION LEGEND

2014OR-07759	=	RECORDER'S DOCUMENT NUMBER
OR 257-619	=	OFFICIAL RECORD 257 PAGE 619
D.B. 613-172	=	DEED BOOK 613, PAGE 172
REC. 15-72	=	RECORDER'S PLAT BOOK 15, PAGE 72
LND. 33-15	=	LAND SURVEY VOLUME 33, PAGE 15
LOT 19-12	=	LOT SURVEY VOLUME 19, PAGE 12
R.R. 8-29	=	ROAD RECORD VOLUME 8, PAGE 29
R/W	=	RIGHT OF WAY
℄	=	CENTERLINE
AC.	=	ACRES
TWP.	=	TOWNSHIP
TR.	=	TRACT
②	=	LOT CREATED BY RECORDER'S PLAT

LINE LEGEND

- Blow-up Boundary
- Property Line
- Lot Split Line
- Section Line
- Centerline
- Right-of-Way Line
- Corporation Line

SURVEY INDEX

LND. 14-73	LND. 44-148	
LND. 15-13	LND. 49-99	
LND. 15-58	LND. 51-68	
LND. 16-169		
LND. 17-140		
LND. 21-29		
LND. 21-61		
LND. 22-14		
LND. 22-177		
LND. 22-192		
LND. 23-19		
LND. 25-93		
LND. 29-3		
LND. 31-48		
LND. 35-29		
LND. 39-131		
LND. 40-182A		
LND. 42-93		
LND. 42-94		

PREPARED BY: MIAMI COUNTY ENGINEER'S MAP DEPARTMENT
PAUL P. HUELSKAMP, P.E., P.S., COUNTY ENGINEER
DATE: SEPTEMBER 28, 2016 MDB

REVISED: NOVEMBER 14, 2016 CH