PIQUA Corporation

S.E. SECTION

PLAT No. 65
Scale 1" = 40'

SMDA NUMBER
N44-SE065_- _ _ _ _ _

NOTE: DISTANCES SHOWN ON THIS MAP FOR THIS AREA ARE VERY LIKELY IN ERROR. DO NOT APPROVE ANY DESCRIPTIONS WITHOUT CHECKING WITH ANDY OR DON.
10-24-90 A.S.

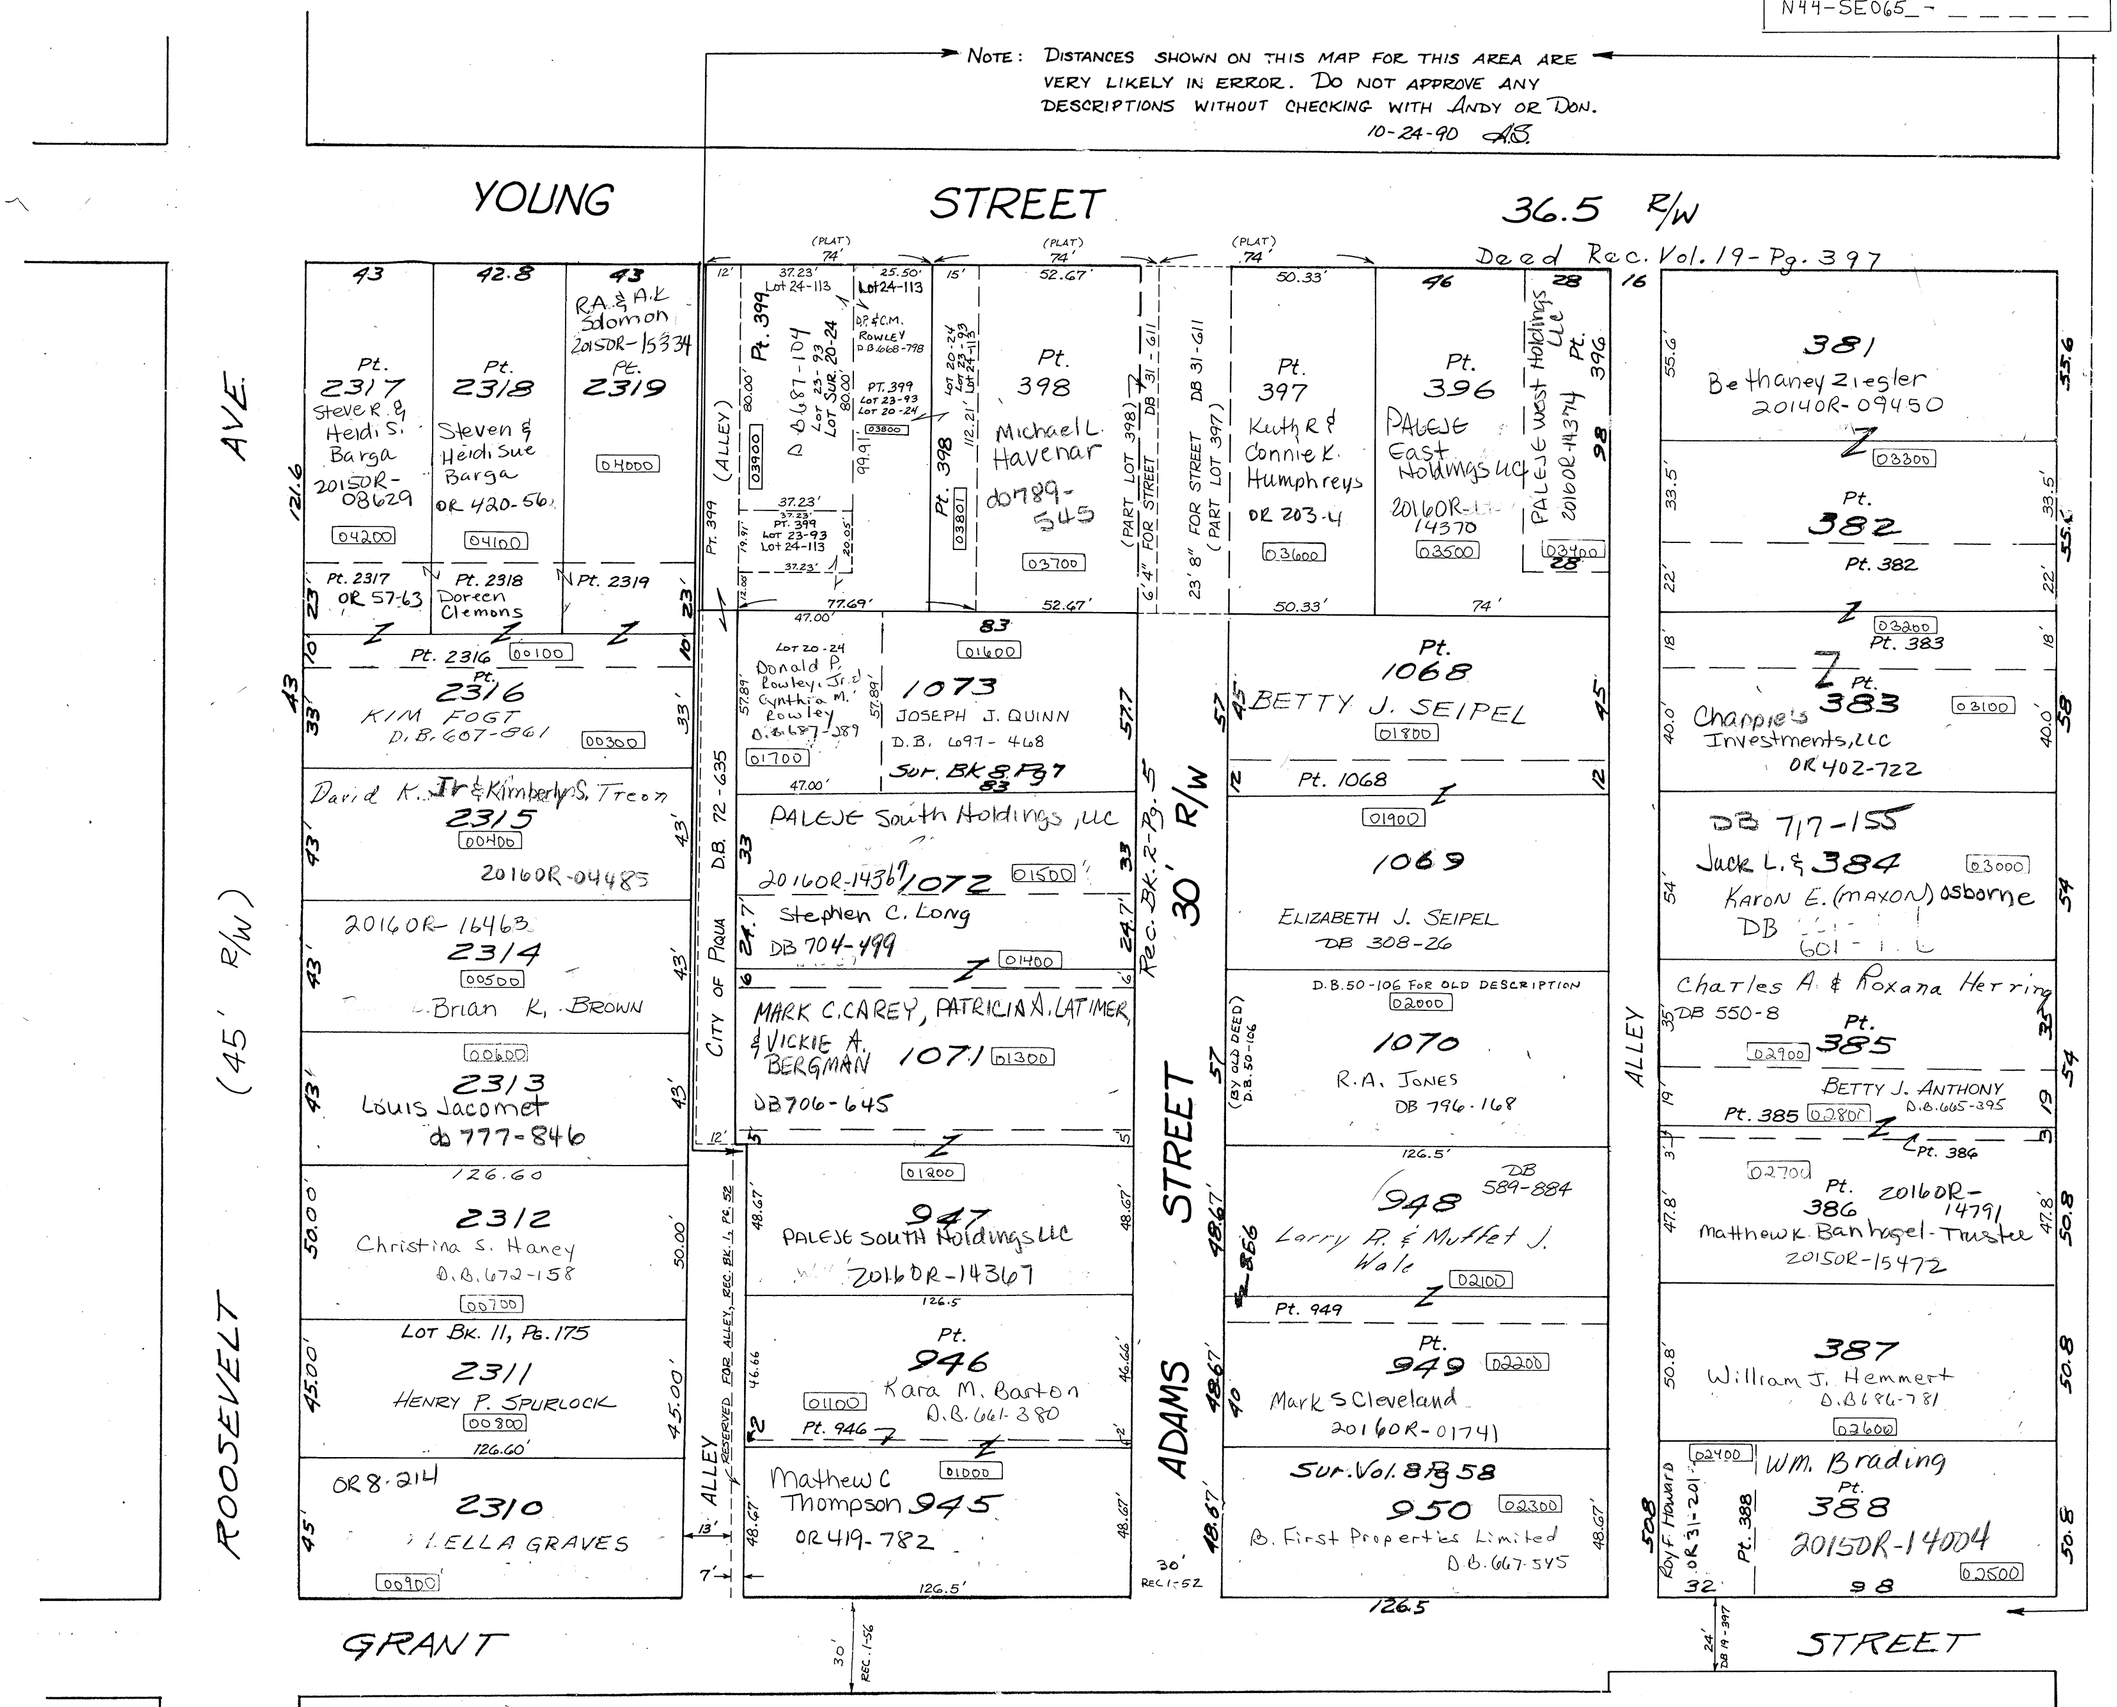

NOTE: DO NOT APPROVE ANY DESCRIPTIONS FOR LOTS 1068 THRU 1073 WITHOUT CHECKING WITH DON OR ANDY. THESE LOTS NEED TO BE THOROUGHLY RESEARCHED AND SURVEYED TO DETERMINE PROPERTY BOUNDARIES!