PIQUA corporation

S.E. SECTION

PLAT No 72
Scale 1"=40'

SMDA NUMBER
N44-SE072_- _ _ _ _ _

ORIG. 36.5' R/W - 5' APPROPRIATED EACH SIDE BY ORD. DATED 4-3-1889

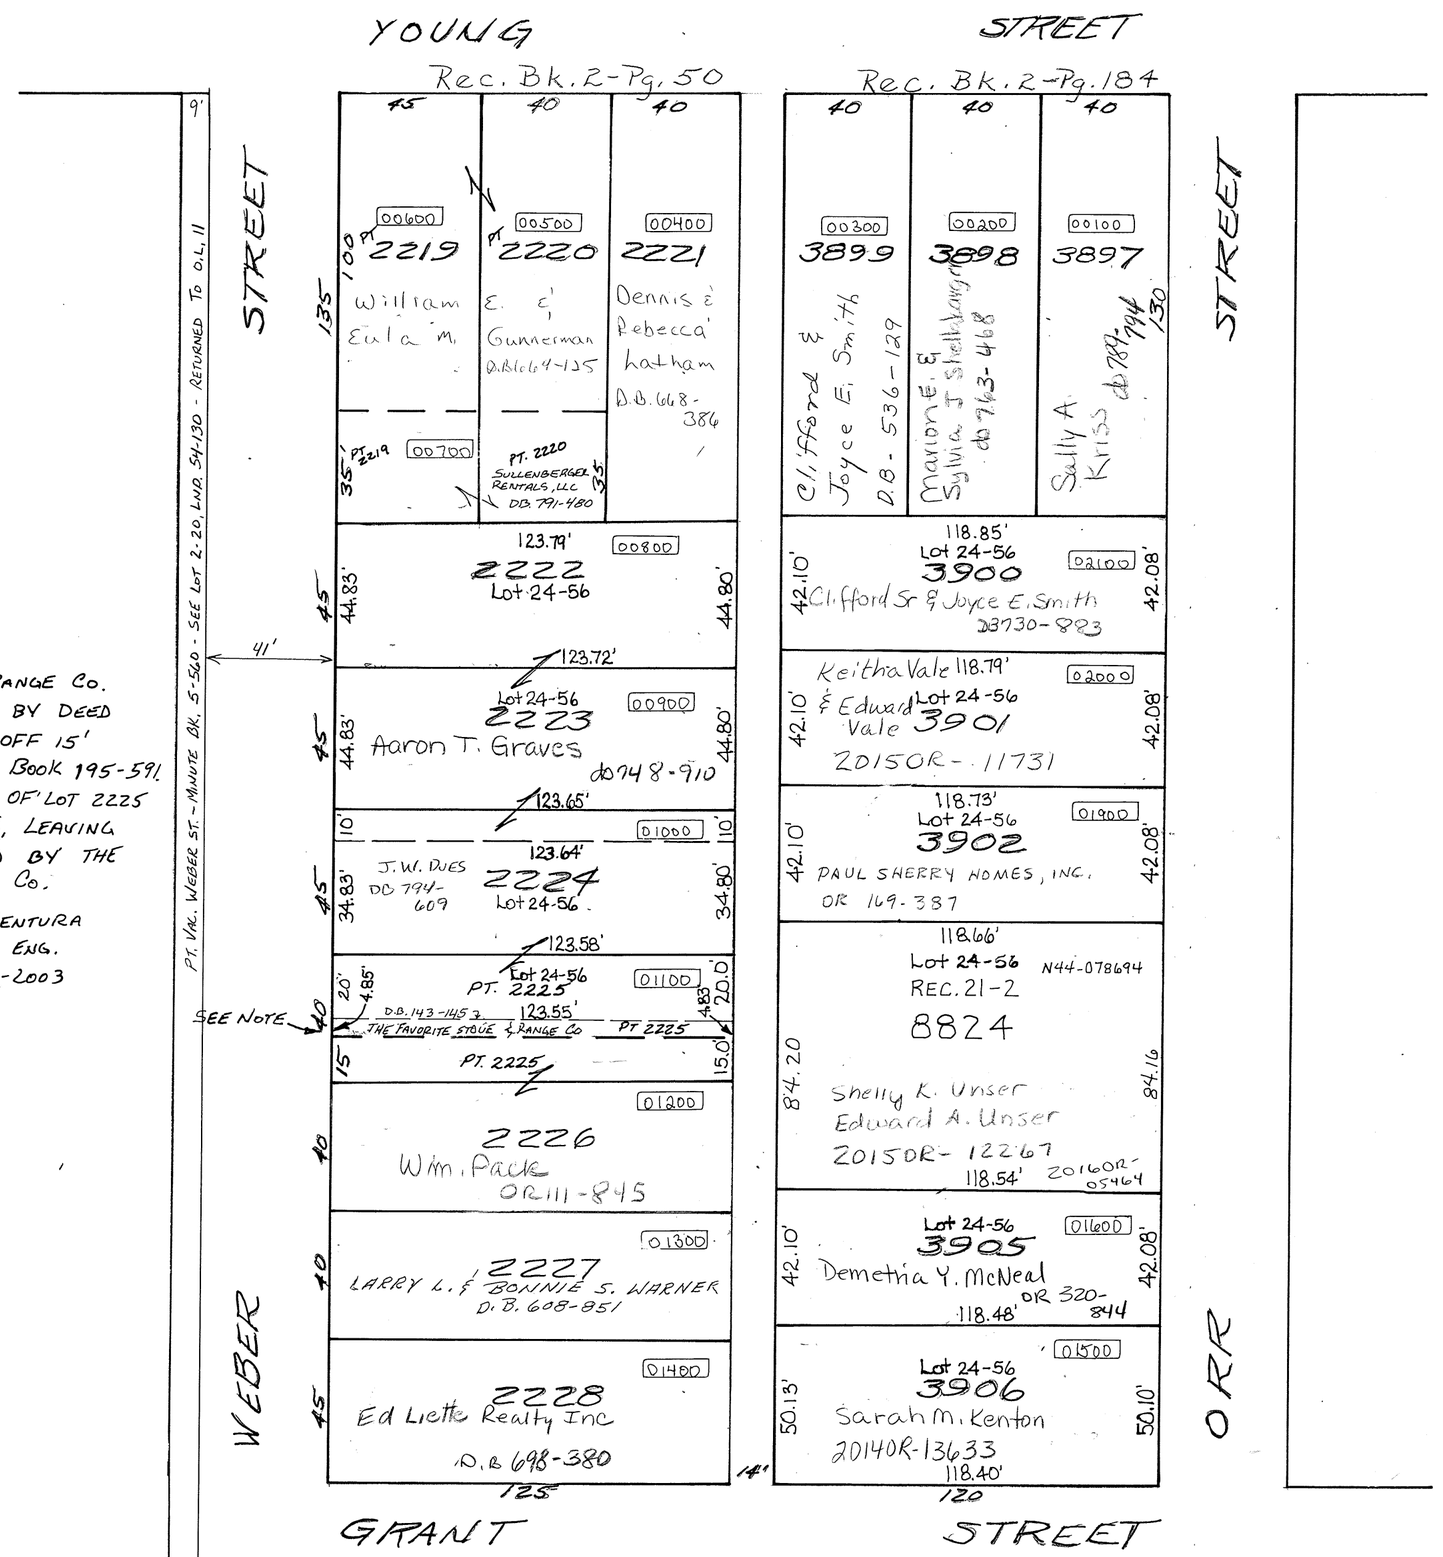

NOTE: THE FAVORITE STOVE & RANGE CO. ACQUIRED ALL OF INLOT 2225 BY DEED BOOK 143-145. THEY SOLD OFF 15' OFF SOUTH SIDE BY DEED BOOK 195-591. THEN THEY TRANSFERRED ALL OF LOT 2225 EXCEPT 20' OFF SOUTH SIDE, LEAVING (4.85') 5' CEN. PT STILL OWNED BY THE FAVORITE STOVE AND RANGE CO. BY LOT SUR. 24-56

D. VENTURA
DEP. ENG.
12-9-2003

REVISED: 11-30-2012
D. VENTURA