CITY OF PIQUA SECTION 18, TOWN 6, RANGE 6 PLAT SE 83

SCALE 1" = 30'

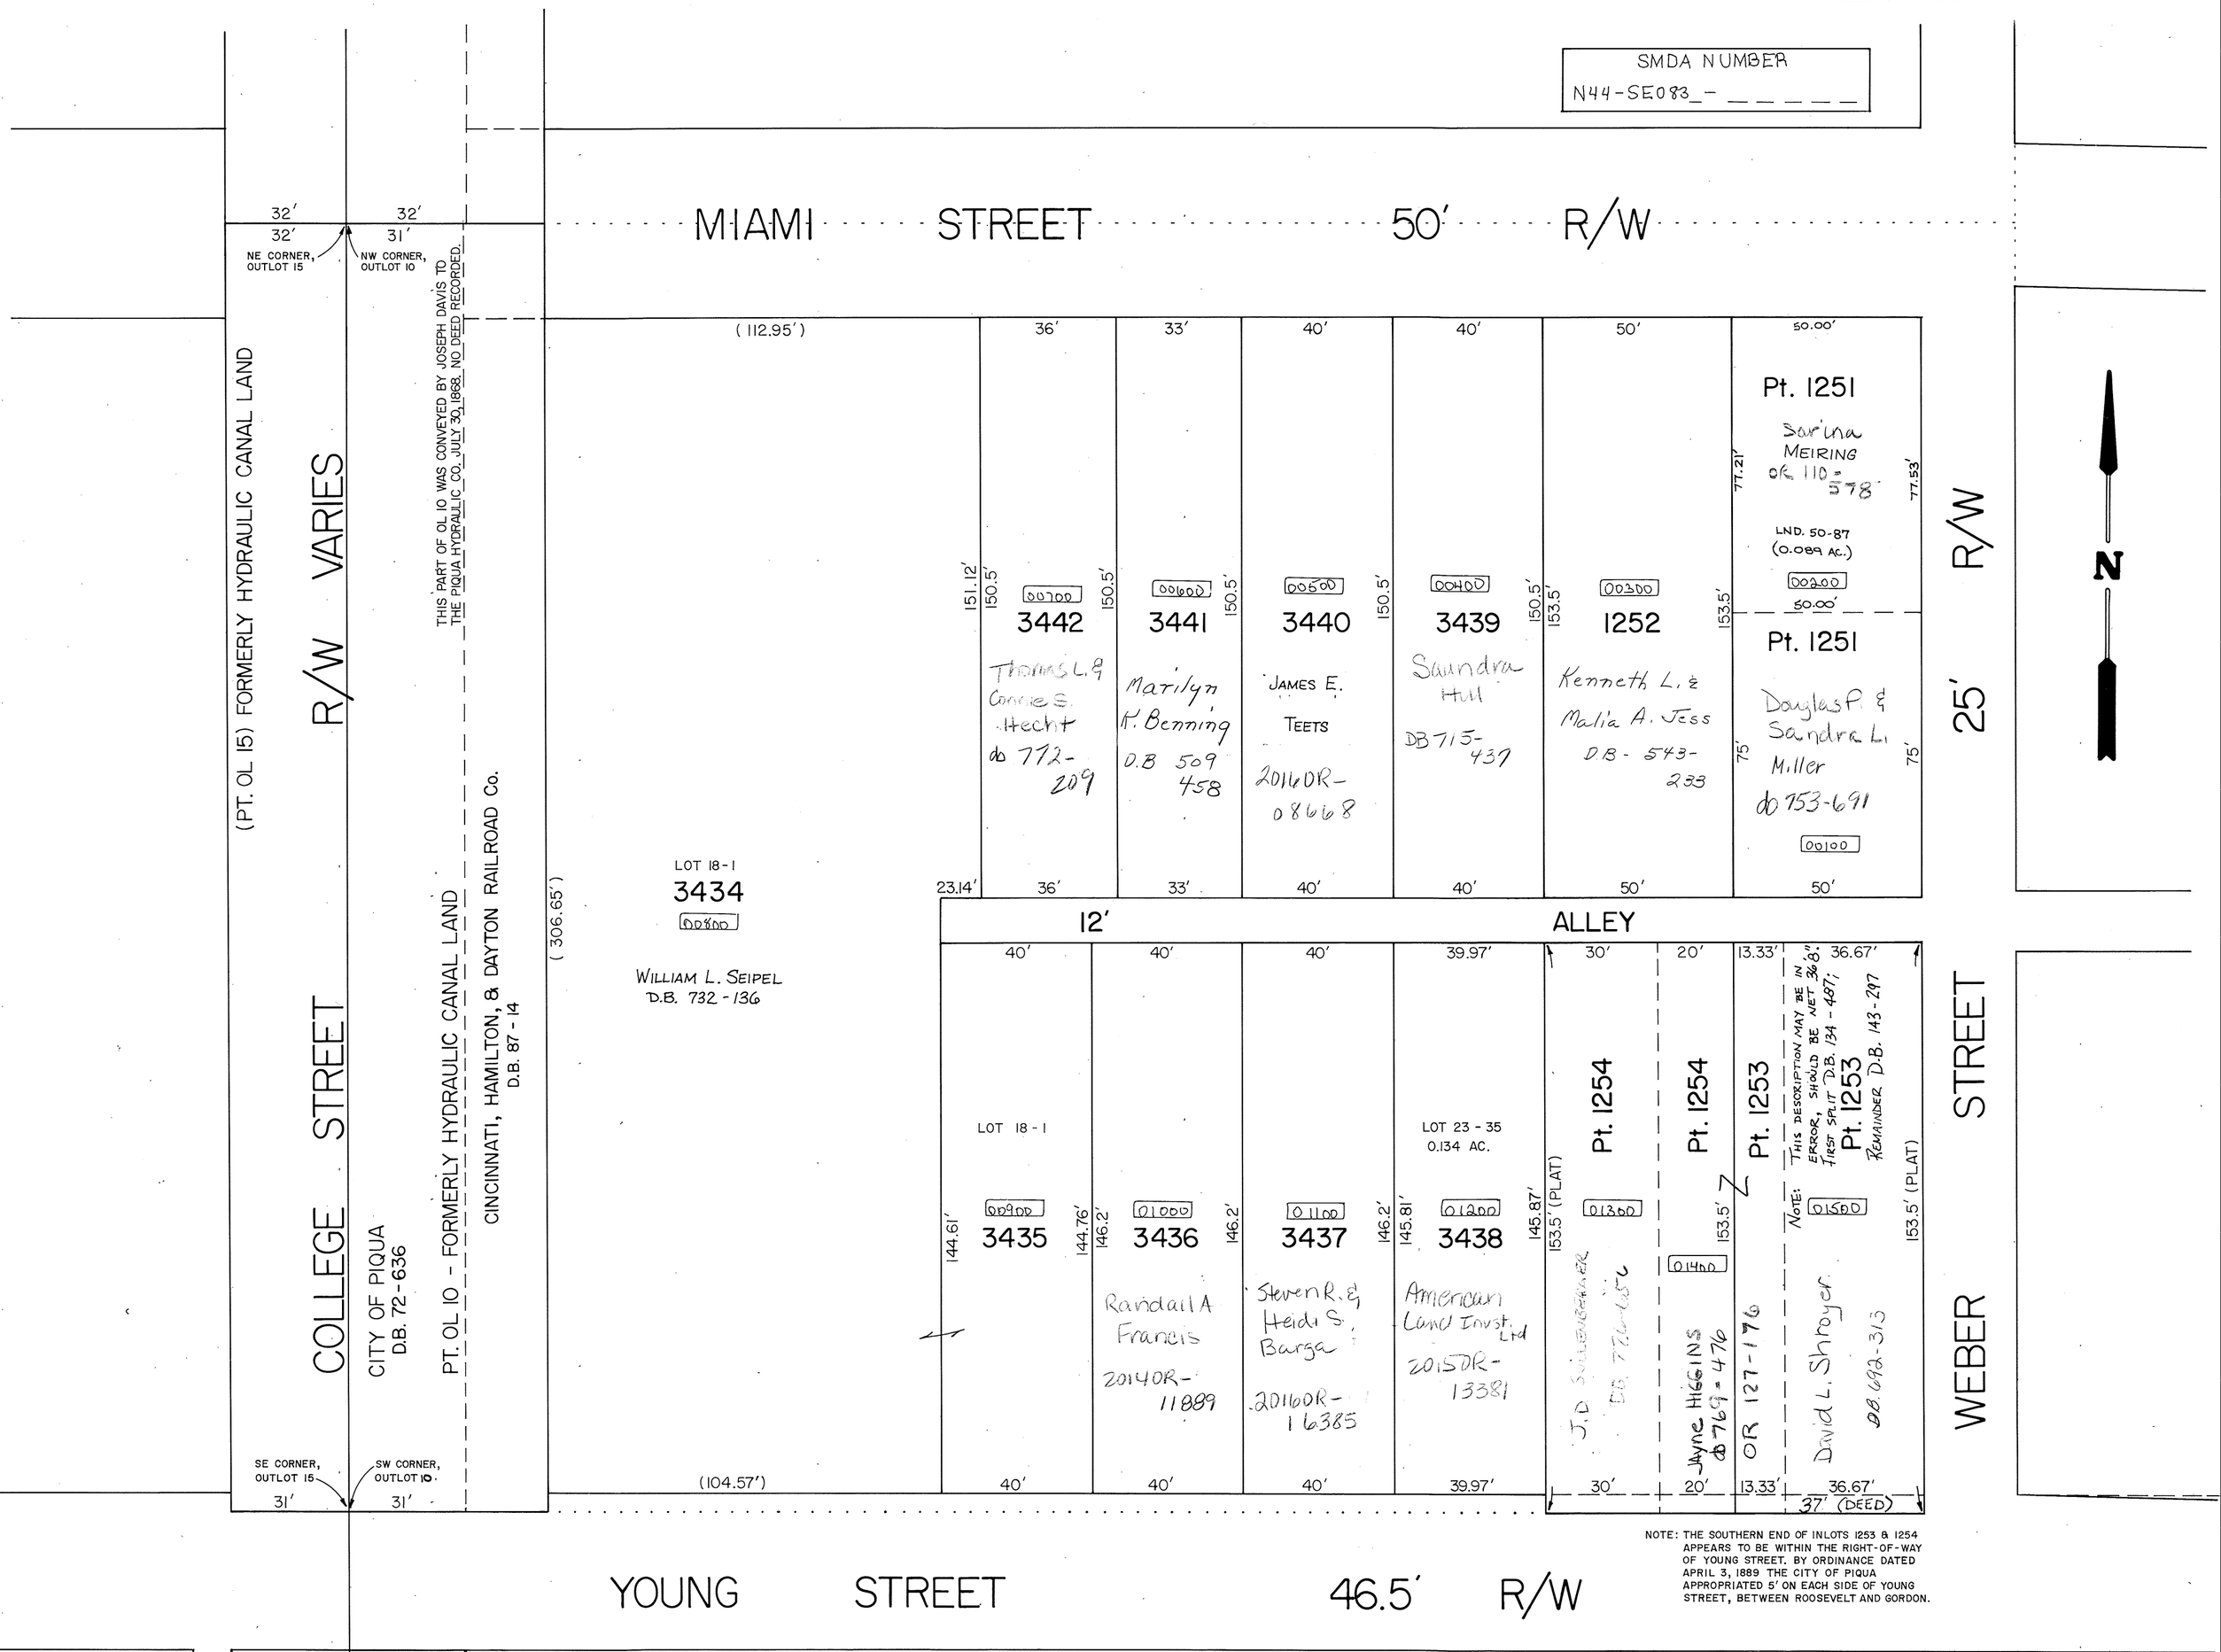

NOTE: THE SOUTHERN END OF INLOTS 1253 & 1254 APPEARS TO BE WITHIN THE RIGHT-OF-WAY OF YOUNG STREET. BY ORDINANCE DATED APRIL 3, 1889 THE CITY OF PIQUA APPROPRIATED 5' ON EACH SIDE OF YOUNG STREET, BETWEEN ROOSEVELT AND GORDON.

OUTLOTS 9, 10, 15, 16 - DEED BOOK 15, PAGE 488 (SOUTHWEST ADDITION)
INLOTS 1251 THRU 1254 - REC. BOOK 1, PAGE 236 (WEBER'S SUB.)
INLOTS 3434 THRU 3442 - REC. BOOK 2, PAGE 140 (JOS. DAVIS' 2ND ADD.)

REVISED 10-13-08 AGM