CITY OF PIQUA

MIAMI COUNTY, OHIO SECTION 19 TOWN 6 RANGE 6 PLAT SE 110

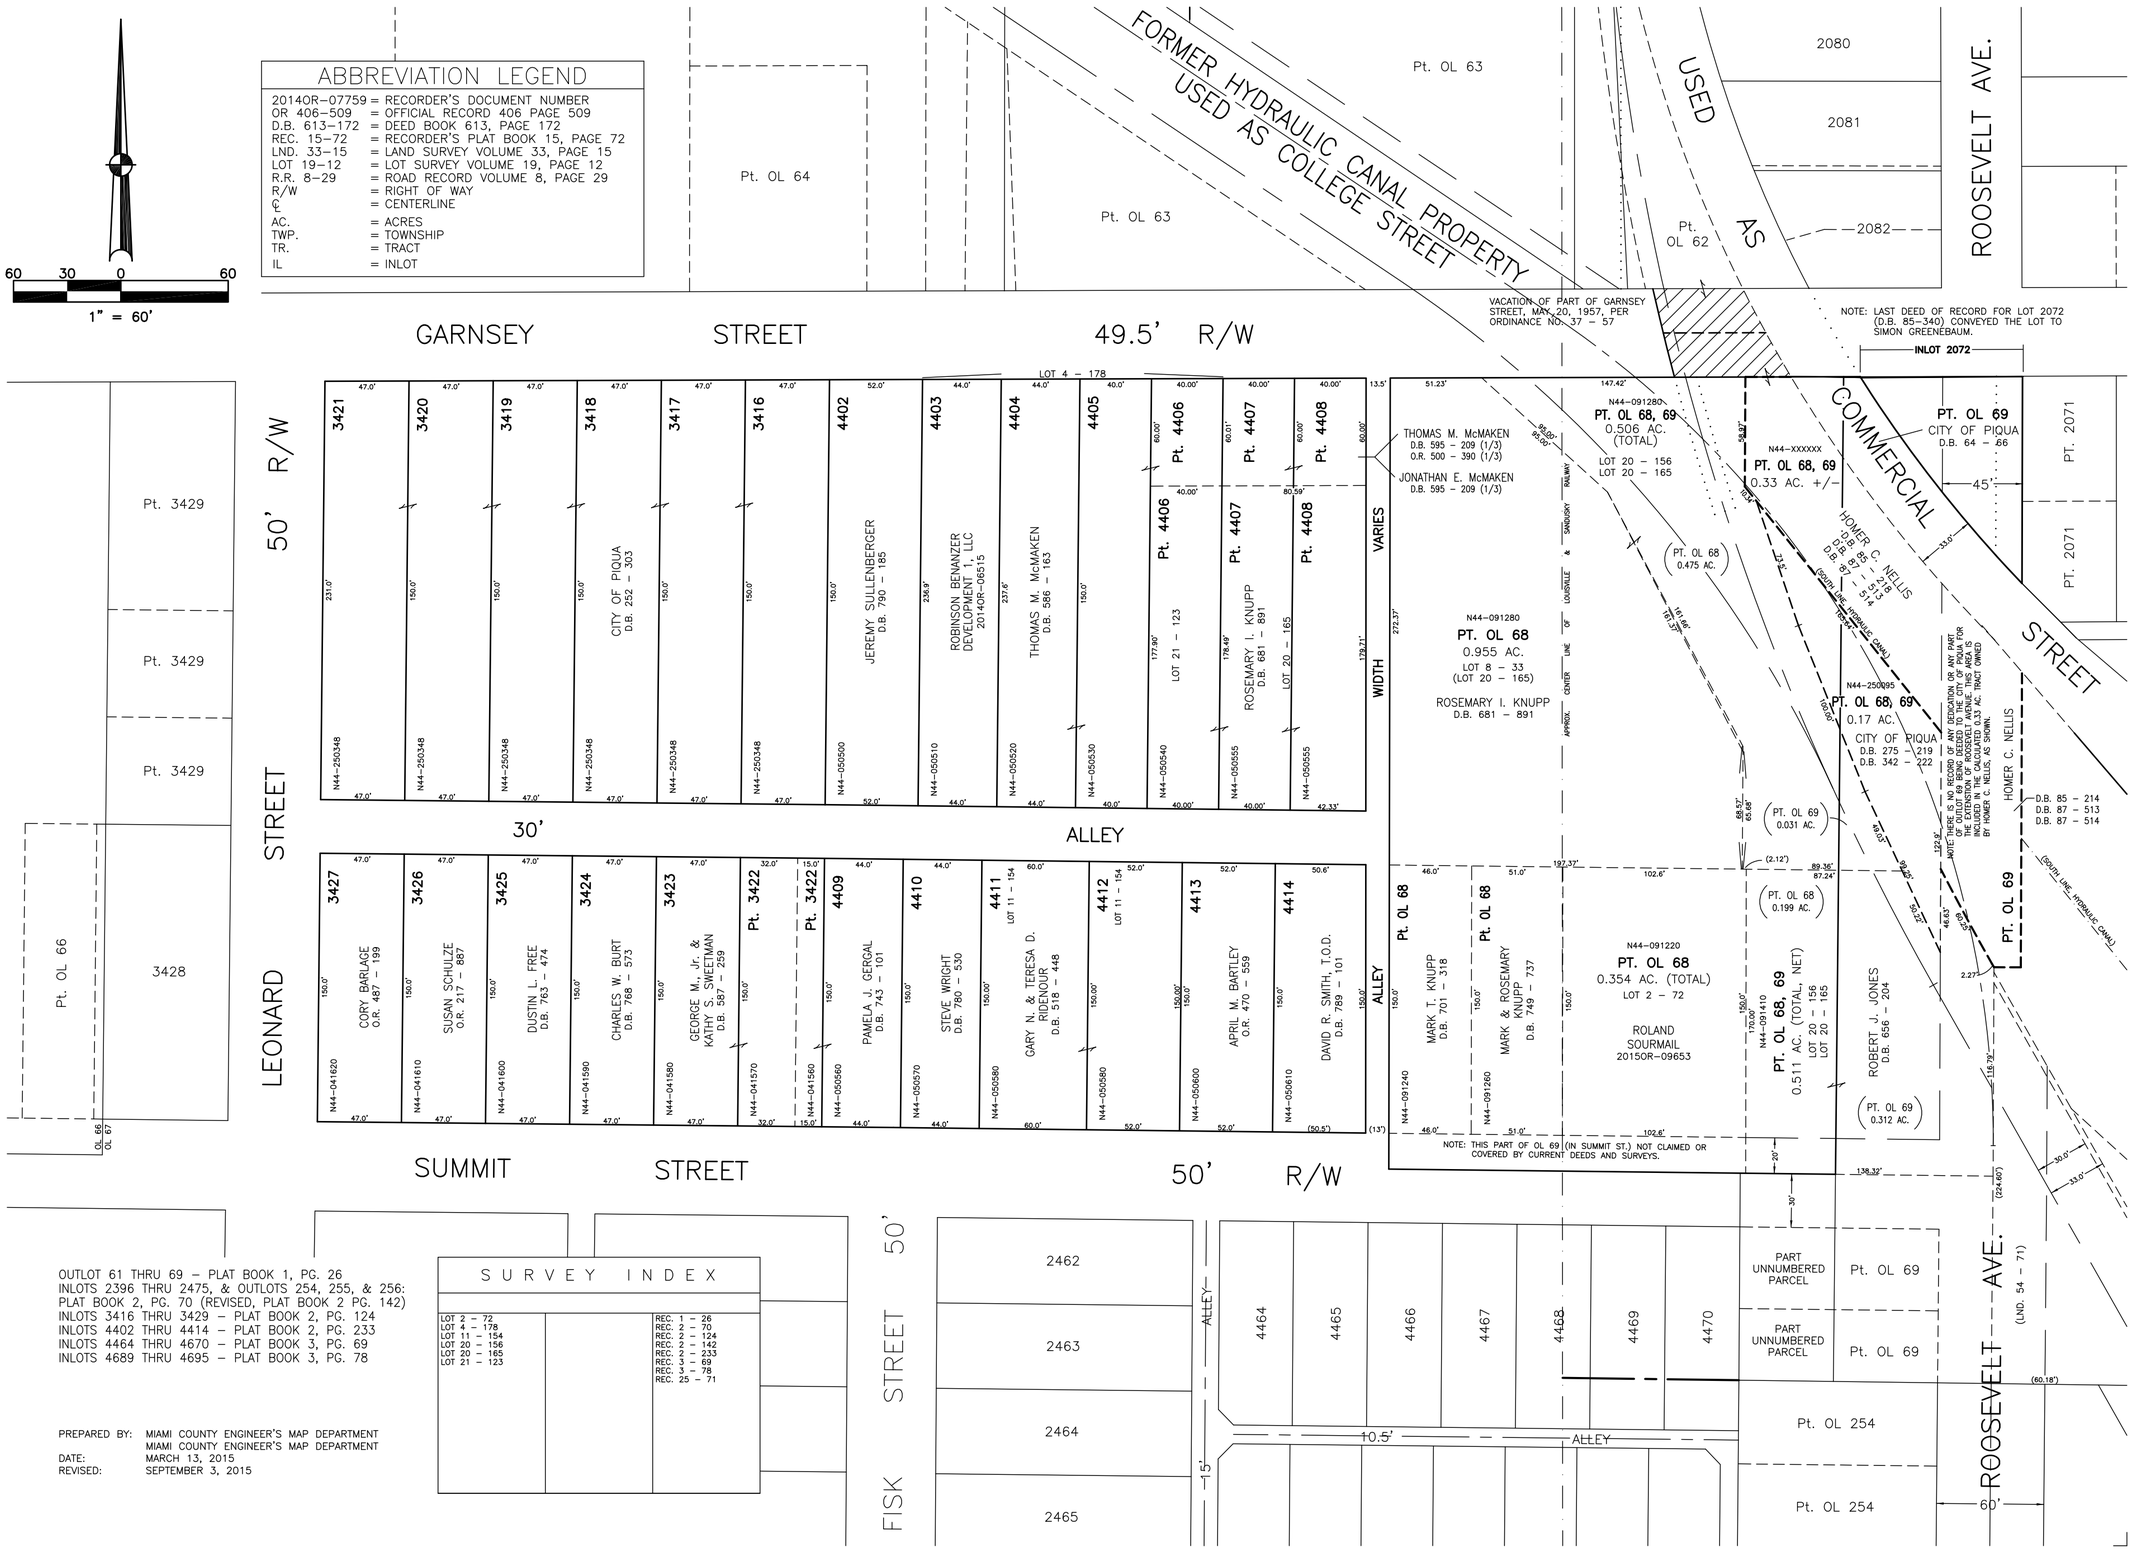

ABBREVIATION LEGEND

20140R–07759	= RECORDER'S DOCUMENT NUMBER
OR 406–509	= OFFICIAL RECORD 406 PAGE 509
D.B. 613–172	= DEED BOOK 613, PAGE 172
REC. 15–72	= RECORDER'S PLAT BOOK 15, PAGE 72
LND. 33–15	= LAND SURVEY VOLUME 33, PAGE 15
LOT 19–12	= LOT SURVEY VOLUME 19, PAGE 12
R.R. 8–29	= ROAD RECORD VOLUME 8, PAGE 29
R/W	= RIGHT OF WAY
℄	= CENTERLINE
AC.	= ACRES
TWP.	= TOWNSHIP
TR.	= TRACT
IL	= INLOT

OUTLOT 61 THRU 69 – PLAT BOOK 1, PG. 26
INLOTS 2396 THRU 2475, & OUTLOTS 254, 255, & 256: PLAT BOOK 2, PG. 70 (REVISED, PLAT BOOK 2 PG. 142)
INLOTS 3416 THRU 3429 – PLAT BOOK 2, PG. 124
INLOTS 4402 THRU 4414 – PLAT BOOK 2, PG. 233
INLOTS 4464 THRU 4670 – PLAT BOOK 3, PG. 69
INLOTS 4689 THRU 4695 – PLAT BOOK 3, PG. 78

SURVEY INDEX

LOT 2 – 72		REC. 1 – 26
LOT 4 – 178		REC. 2 – 70
LOT 11 – 154		REC. 2 – 124
LOT 20 – 156		REC. 2 – 142
LOT 20 – 165		REC. 2 – 233
LOT 21 – 123		REC. 3 – 69
		REC. 3 – 78
		REC. 25 – 71

PREPARED BY: MIAMI COUNTY ENGINEER'S MAP DEPARTMENT
MIAMI COUNTY ENGINEER'S MAP DEPARTMENT
DATE: MARCH 13, 2015
REVISED: SEPTEMBER 3, 2015