SECTION 24,29,30
TOWN 1
RANGE 11

CITY OF PIQUA
MIAMI COUNTY, OHIO

SMDA NUMBER
N44-SE159_-_____

PLAT SE 159

400 200 0 400
1"=400'

ABBREVIATION LEGEND

OR 406-509	= OFFICIAL RECORD 406, PAGE 509
D.B. 613-172	= DEED BOOK 613, PAGE 172
REC. 15-72	= RECORDER'S PLAT BOOK 15, PAGE 72
LND. 33-15	= LAND SURVEY VOLUME 33, PAGE 15
LOT 19-12	= LOT SURVEY VOLUME 19, PAGE 12
R.R. 8-29	= ROAD RECORD VOLUME 8, PAGE 29
R/W	= RIGHT OF WAY
℄	= CENTERLINE
AC.	= ACRES
TWP.	= TOWNSHIP
TR.	= TRACT
②	= LOT CREATED BY RECORDER'S PLAT

LINE LEGEND

- Blow-up Boundary
- Property Line
- Lot Split Line
- Section Line
- Centerline
- Right-of-Way Line
- Corporation Line

SURVEY INDEX

REC. 15-134	LND. 4-368	
REC. 16-123	LND. 27-11	
REC. 24-17	LND. 29-75	
	LND. 30-54	
	LND. 36-189	

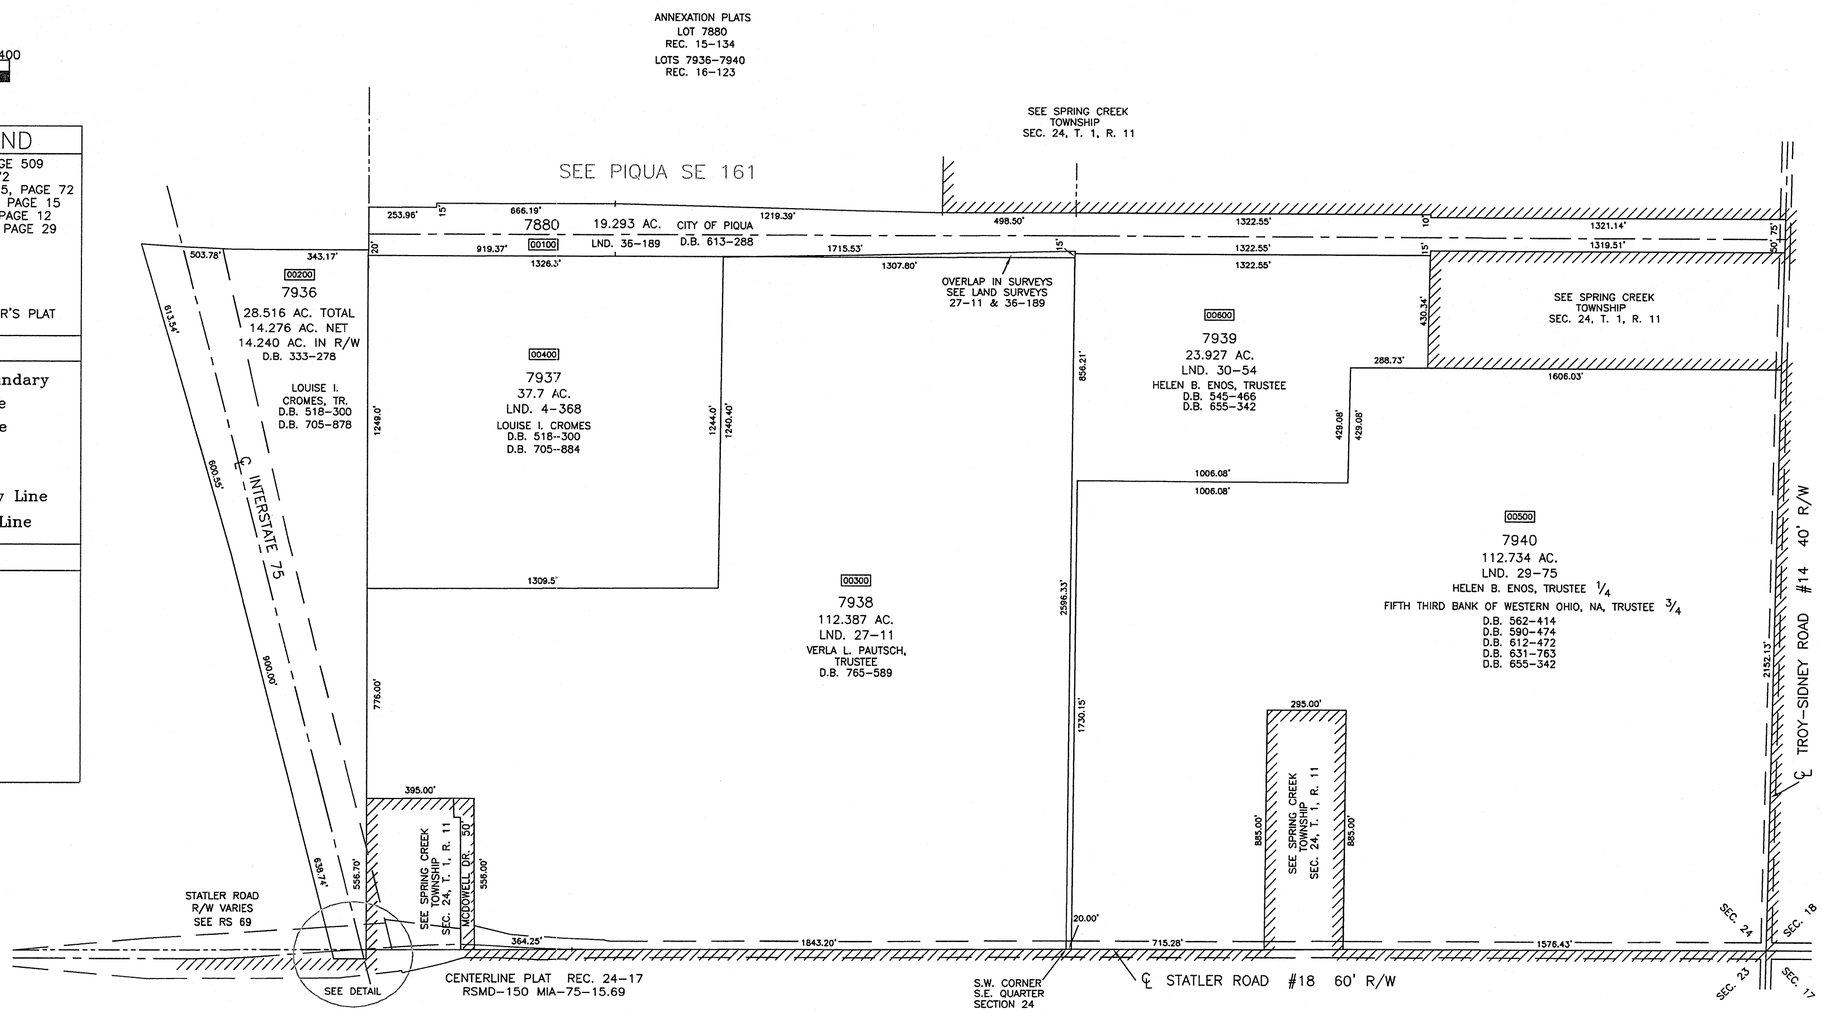

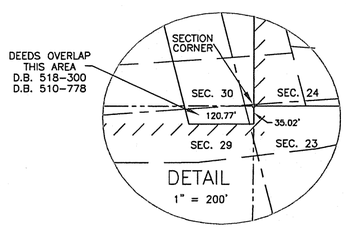

PREPARED BY: MIAMI COUNTY ENGINEER'S MAP DEPARTMENT
PAUL P. HUELSKAMP, PE, PS, COUNTY ENGINEER
DATE: SEPTEMBER 1994

REVISED: AUGUST 19, 2014 DV