SPRING CREEK TWP.

MIAMI COUNTY, OHIO SECTION 7 TOWN 1 RANGE 12

SMDA NUMBER
J27-SC006_-_____

PLAT 6

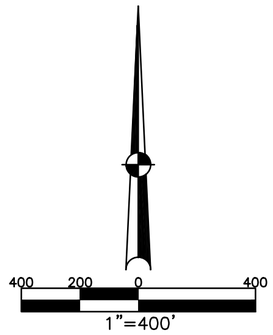

ABBREVIATION LEGEND

2014OR-07759	= RECORDER'S DOCUMENT NUMBER
OR 161-770	= OFFICIAL RECORD 161 PAGE 770
D.B. 613-172	= DEED BOOK 613, PAGE 172
REC. 15-72	= RECORDER'S PLAT BOOK 15, PAGE 72
LND. 33-15	= LAND SURVEY VOLUME 33, PAGE 15
LOT 19-12	= LOT SURVEY VOLUME 19, PAGE 12
R.R. 8-29	= ROAD RECORD VOLUME 8, PAGE 29
R/W	= RIGHT OF WAY
℄	= CENTERLINE
AC.	= ACRES
TWP.	= TOWNSHIP
TR.	= TRACT

SURVEY INDEX

NORTHEAST QUARTER
LND. 18-137
LND. 25-151
LND. 29-43
LND. 36-174
LND. 39-119
LND. 39-143
LND. 50-56
LND. 53-89

SOUTHEAST QUARTER
LND. 18-137
LND. 24-149
LND. 25-151
LND. 29-43
LND. 29-60
LND. 36-174
LND. 44-116
LND. 53-89

SOUTHWEST QUARTER
LND. 4-328
LND. 29-136
LND. 46-64

NORTHWEST QUARTER
LND. 4-328
LND. 21-161
LND. 27-171
LND. 29-136
LND. 46-64

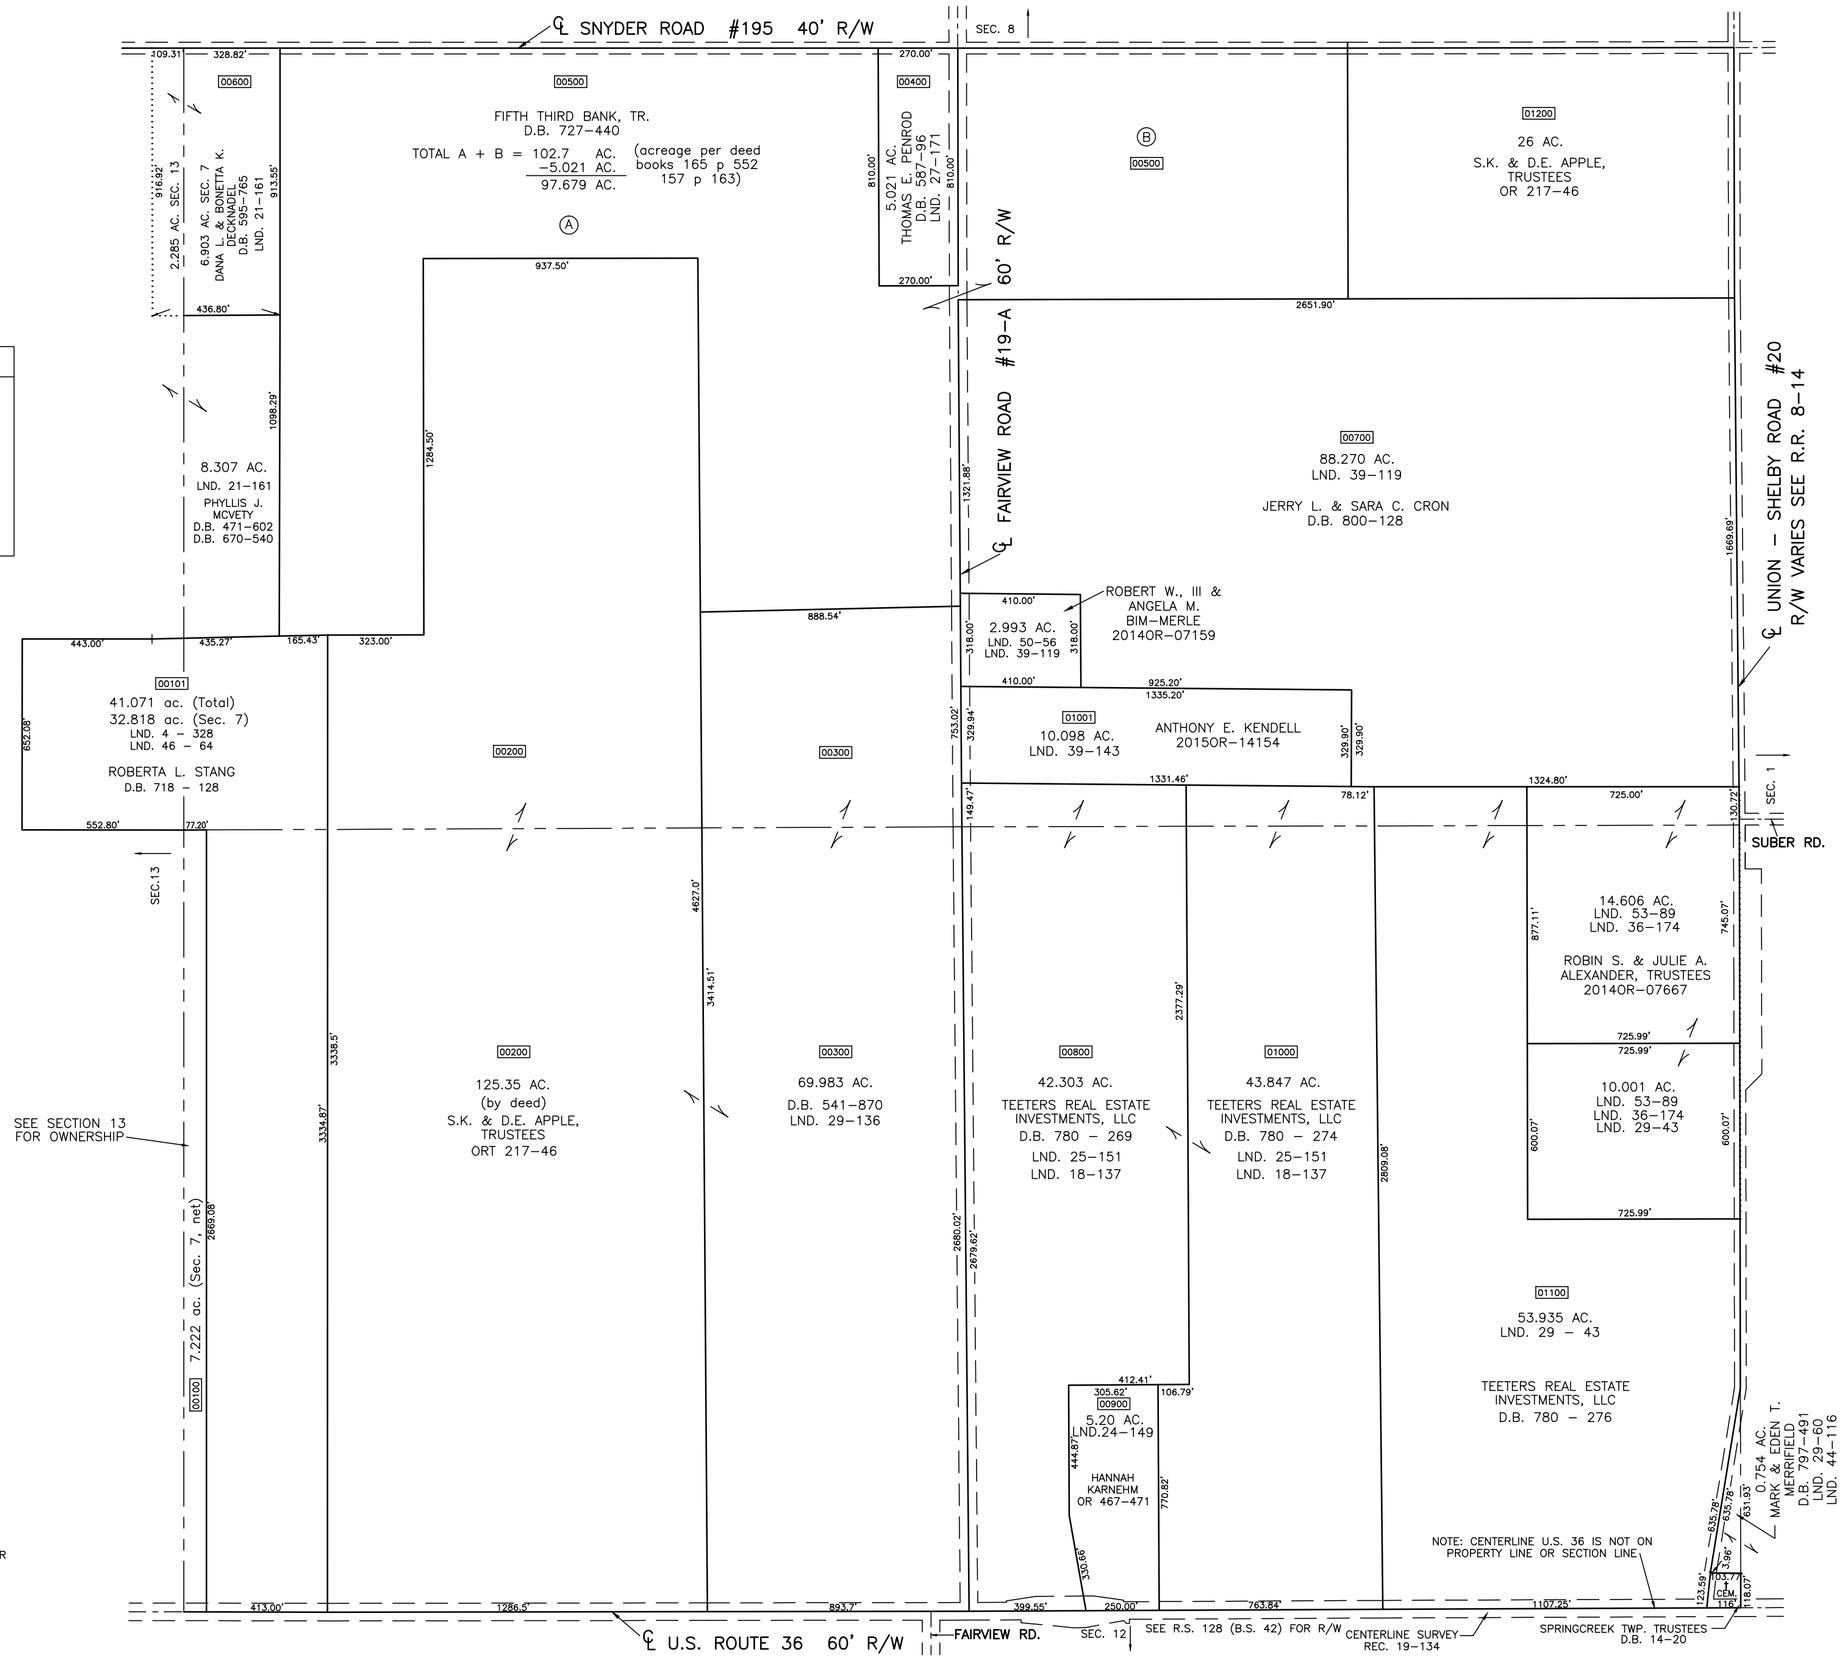

PREPARED BY: MIAMI COUNTY ENGINEER'S MAP DEPARTMENT
PAUL P. HUELSKAMP, P.E. P.S., COUNTY ENGINEER
DATE: JULY 1993

REVISED: NOVEMBER 23, 2015 DS