SPRING CREEK TWP.
MIAMI COUNTY, OHIO

SECTION 12 TOWN 1 RANGE 11

SMDA NUMBER
J27-SC010_-_____

PLAT 10

400 200 0 400
1"=400'

ABBREVIATION LEGEND

20140R-07759	= RECORDER'S DOCUMENT NUMBER
OR 28-471	= OFFICAL RECORD 28 PAGE 471
D.B. 613-172	= DEED BOOK 613, PAGE 172
REC. 15-72	= RECORDER'S PLAT BOOK 15, PAGE 72
LND. 33-15	= LAND SURVEY VOLUME 33, PAGE 15
LOT 19-12	= LOT SURVEY VOLUME 19, PAGE 12
R.R. 8-29	= ROAD RECORD VOLUME 8, PAGE 29
R/W	= RIGHT OF WAY
℄	= CENTERLINE
AC.	= ACRES
TWP.	= TOWNSHIP
TR.	= TRACT
②	= LOT CREATED BY RECORDER'S PLAT

SURVEY INDEX

NORTHWEST QUARTER

LND. 15-141	LND. 1-183	
LND. 20-89	LND. 5-10	
LND. 28-19	LND. 54-148	
LND. 32-62		
LND. 34-48		
LND. 35-22		
LND. 38-131		
LND. 40-148		
LND. 40-159		
LND. 52-13		

NORTHEAST QUARTER

LND. 5-15	LND. 46-6	REC. 19-134
LND. 8-116	LND. 46-114	
LND. 9-130	LND. 47-49	
LND. 19-130	LND. 48-20	
LND. 33-81	LND. 54-148	
LND. 34-48		
LND. 35-164		
LND. 40-63		
LND. 40-159		
LND. 41-39		
LND. 43-80		
LND. 43-168		
LND. 45-123		

SOUTHWEST QUARTER

LND. 2-77		
LND. 25-167		
LND. 40-148		
LND. 50-200		

SOUTHEAST QUARTER

LND. 11-30		
LND. 28-147		
LND. 36-15		
LND. 36-20		
LND. 41-39		
LND. 48-96		
LND. 49-45		
LND. 51-51		

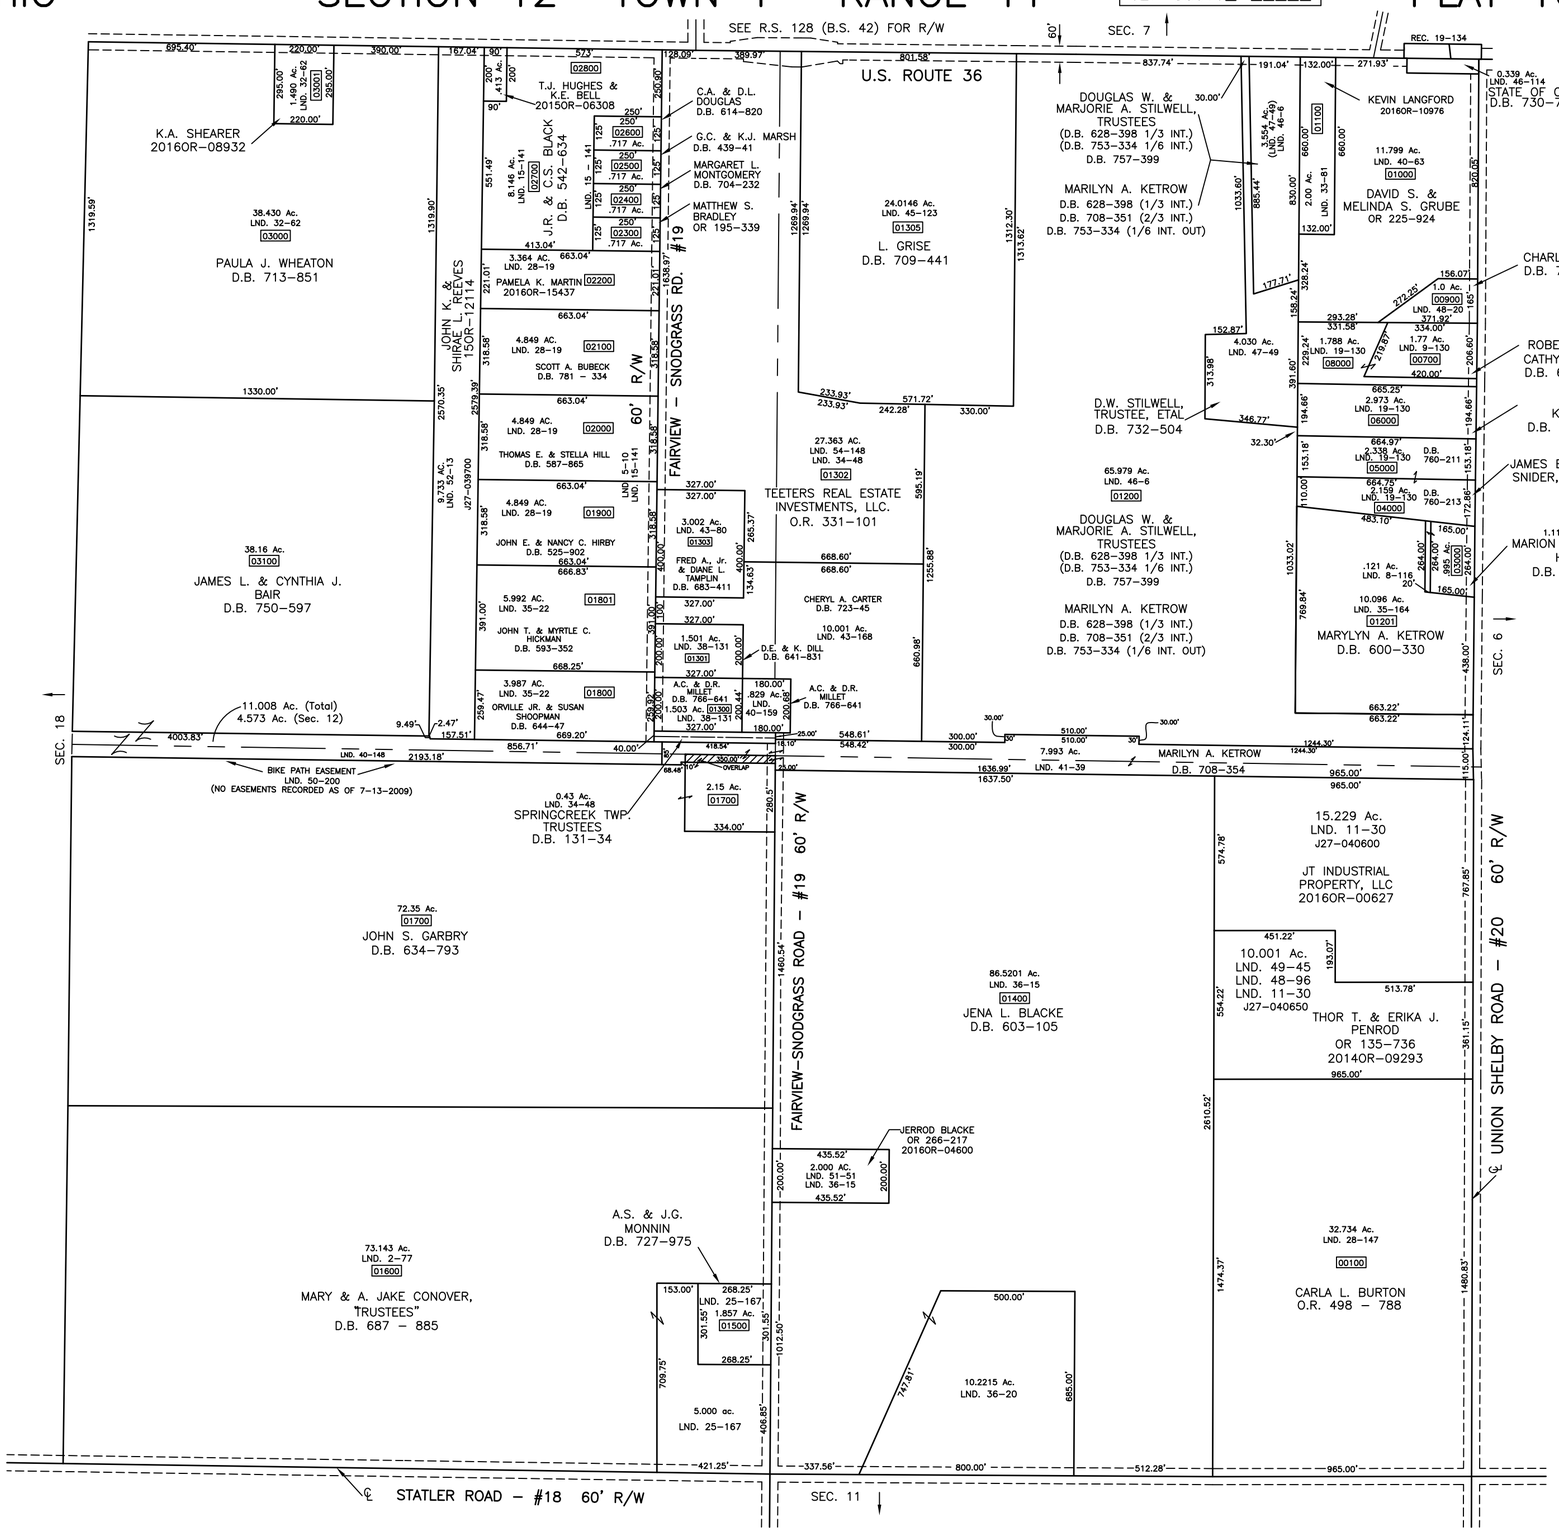

PREPARED BY: MIAMI COUNTY ENGINEER'S MAP DEPARTMENT
PAUL P. HUELSKAMP, P.E., P.S., COUNTY ENGINEER
DATE: AUGUST, 1993

REVISED: DECEMBER 20, 2016 CH