SPRING CREEK TWP.
MIAMI COUNTY, OHIO

SECTION 15 TOWN 1 RANGE 12

SMDA NUMBER
J27-SC013_-_____

PLAT 13

400 200 0 400
1"=400'

ABBREVIATION LEGEND

20140R-07759	= RECORDER'S DOCUMENT NUMBER
OR 406-509	= OFFICIAL RECORD 406 PAGE 509
D.B. 613-172	= DEED BOOK 613, PAGE 172
REC. 15-72	= RECORDER'S PLAT BOOK 15, PAGE 72
LND. 33-15	= LAND SURVEY VOLUME 33, PAGE 15
LOT 19-12	= LOT SURVEY VOLUME 19, PAGE 12
R.R. 8-29	= ROAD RECORD VOLUME 8, PAGE 29
R/W	= RIGHT OF WAY
℄	= CENTERLINE
AC.	= ACRES
TWP.	= TOWNSHIP
TR.	= TRACT
②	= LOT CREATED BY RECORDER'S PLAT

SURVEY INDEX

NORTHEAST QUARTER		
LND. 1-199 4-119 20-90 20-103 25-122 32-15 39-173 41-8 48-144		
SOUTHEAST QUARTER		
LND. 1-199 4-119 5-94 10-29 10-94 10-166 11-86 15-186 20-98 52-41		
SOUTHWEST QUARTER		
LND. 1-199 16-74 35-72 41-1 49-194 56-135		
NORTHWEST QUARTER		
LND. 1-199 39-37		

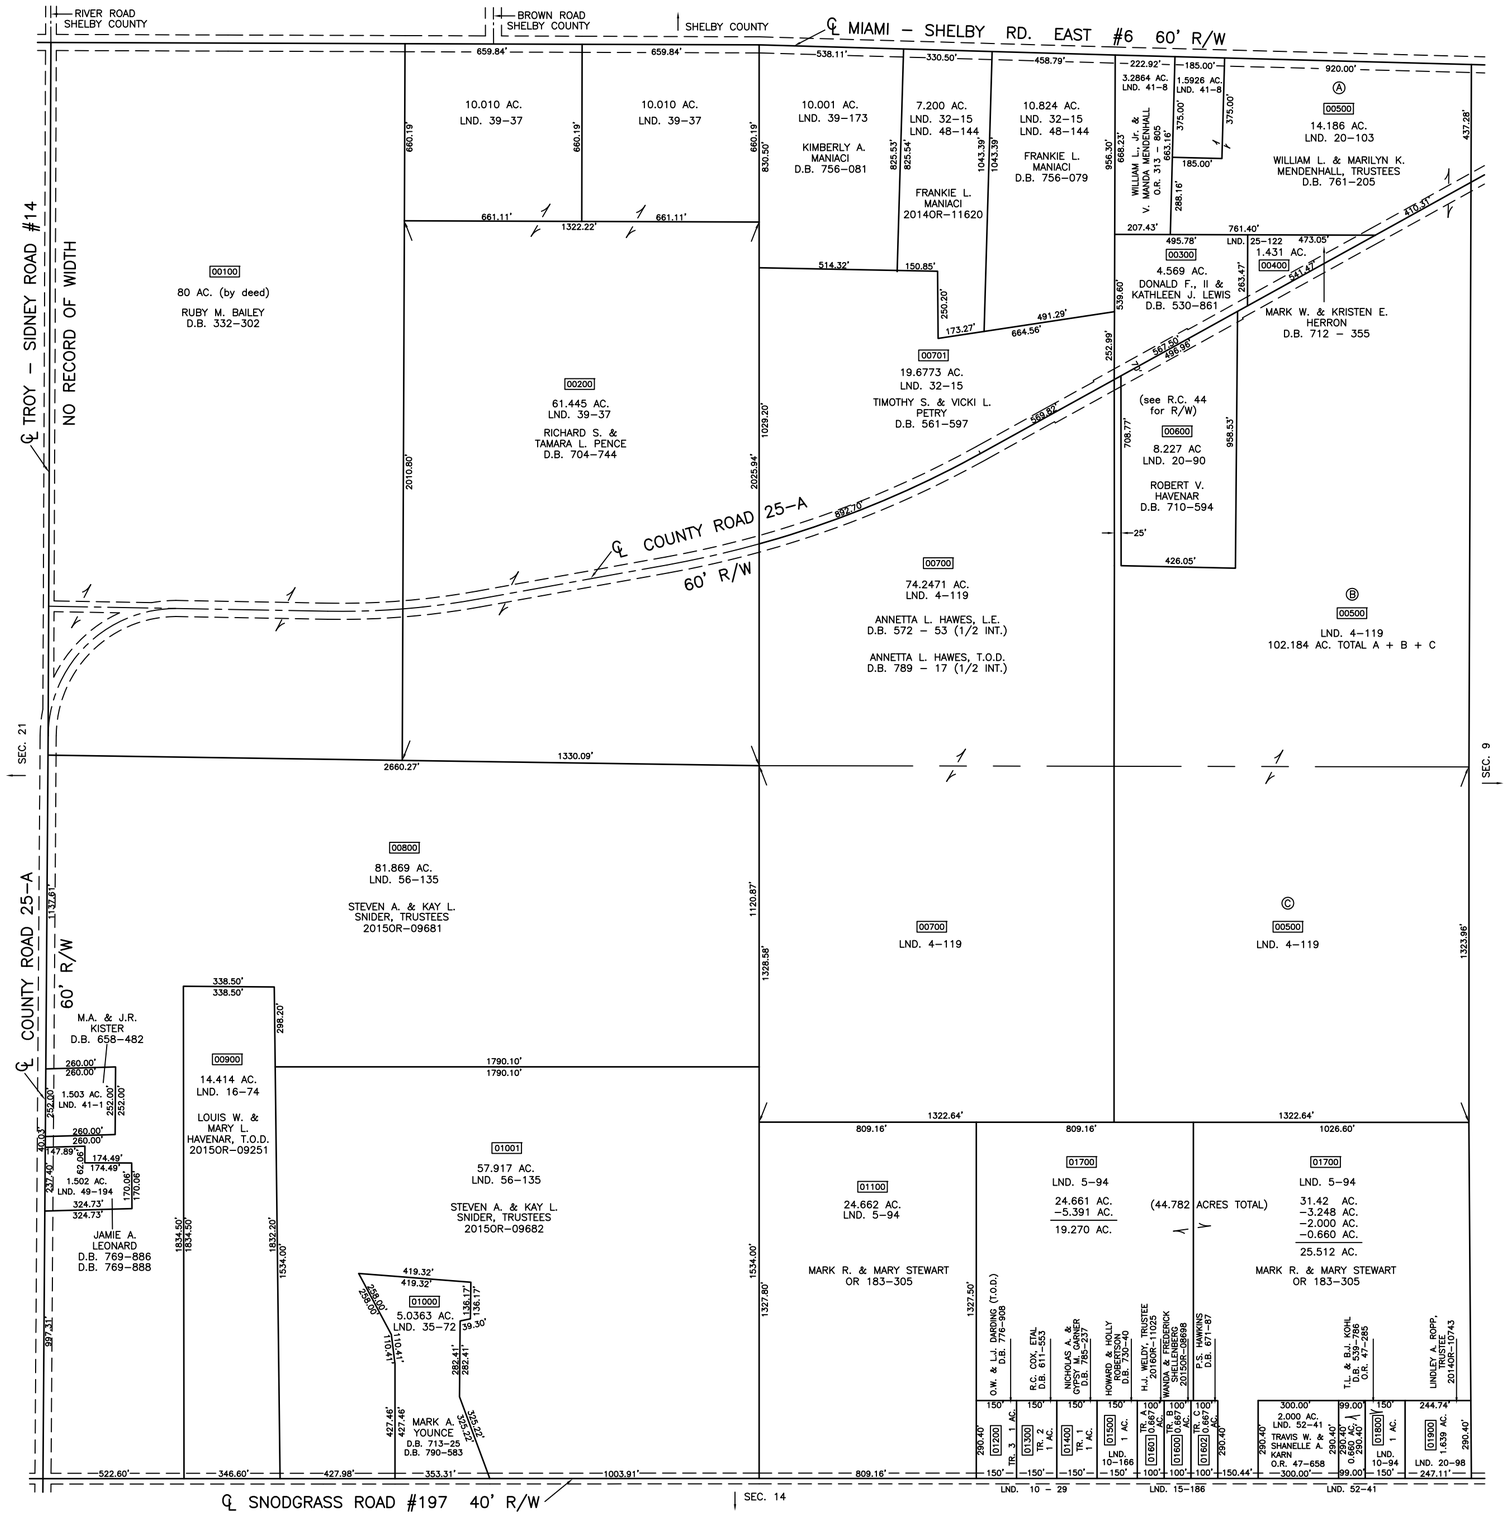

PREPARED BY: MIAMI COUNTY ENGINEER'S MAP DEPARTMENT
PAUL P. HUELSKAMP, P.E., P.S., COUNTY ENGINEER
DATE: AUGUST 1993

REVISED: SEPTEMBER 14, 2015 CH