SPRING CREEK TWP.
MIAMI COUNTY, OHIO

SECTION 18 TOWN 1 RANGE 11

PLAT 15

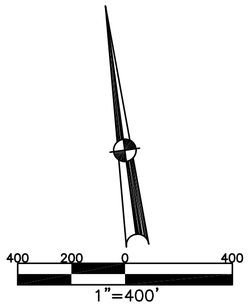

ABBREVIATION LEGEND

20140R–07759	= RECORDER'S DOCUMENT NUMBER
OR 412–313	= OFFICIAL RECORD 412 PAGE 313
D.B. 613–172	= DEED BOOK 613, PAGE 172
REC. 15–72	= RECORDER'S PLAT BOOK 15, PAGE 72
LND. 33–15	= LAND SURVEY VOLUME 33, PAGE 15
LOT 19–12	= LOT SURVEY VOLUME 19, PAGE 12
R.R. 8–29	= ROAD RECORD VOLUME 8, PAGE 29
R/W	= RIGHT OF WAY
℄	= CENTERLINE
AC.	= ACRES
TWP.	= TOWNSHIP
TR.	= TRACT
②	= LOT CREATED BY RECORDER'S PLAT

SURVEY INDEX

NORTHWEST QUARTER

LND. 2–76	R.S. 146	
LND. 18–131	REC. 20–42	
LND. 40–148	REC. 22–23	
LND. 18–131	R.R. 9–9	
LND. 27–41	REC. 24–44	
LND. 54–199	R.R. 8–164	
LND. 55–26	REC. 24–72	
	R.R. 9–29	
	REC. 25–1	
	RSMD 164	

NORTHEAST QUARTER

LND. 2–76		
LND. 40–148		
LND. 41–147		
LND. 42–115		
LND. 47–2		

SOUTHWEST QUARTER

LND. 2–76		
LND. 39–128		
LND. 29–78		
LND. 32–193		
LND. 40–148		
LND. 41–70		
LND. 50–200		
LND. 51–31		

SOUTHEAST QUARTER

LND. 2–76		
LND. 36–114		
LND. 37–96		
LND. 38–143		
LND. 40–148		
LND. 42–18		
LND. 29–191		
LND. 32–127		
LND. 50–200		

PREPARED BY: MIAMI COUNTY ENGINEER'S MAP DEPARTMENT
PAUL P. HUELSKAMP, P.E., P.S., COUNTY ENGINEER
DATE: SEPTEMBER 3, 1993
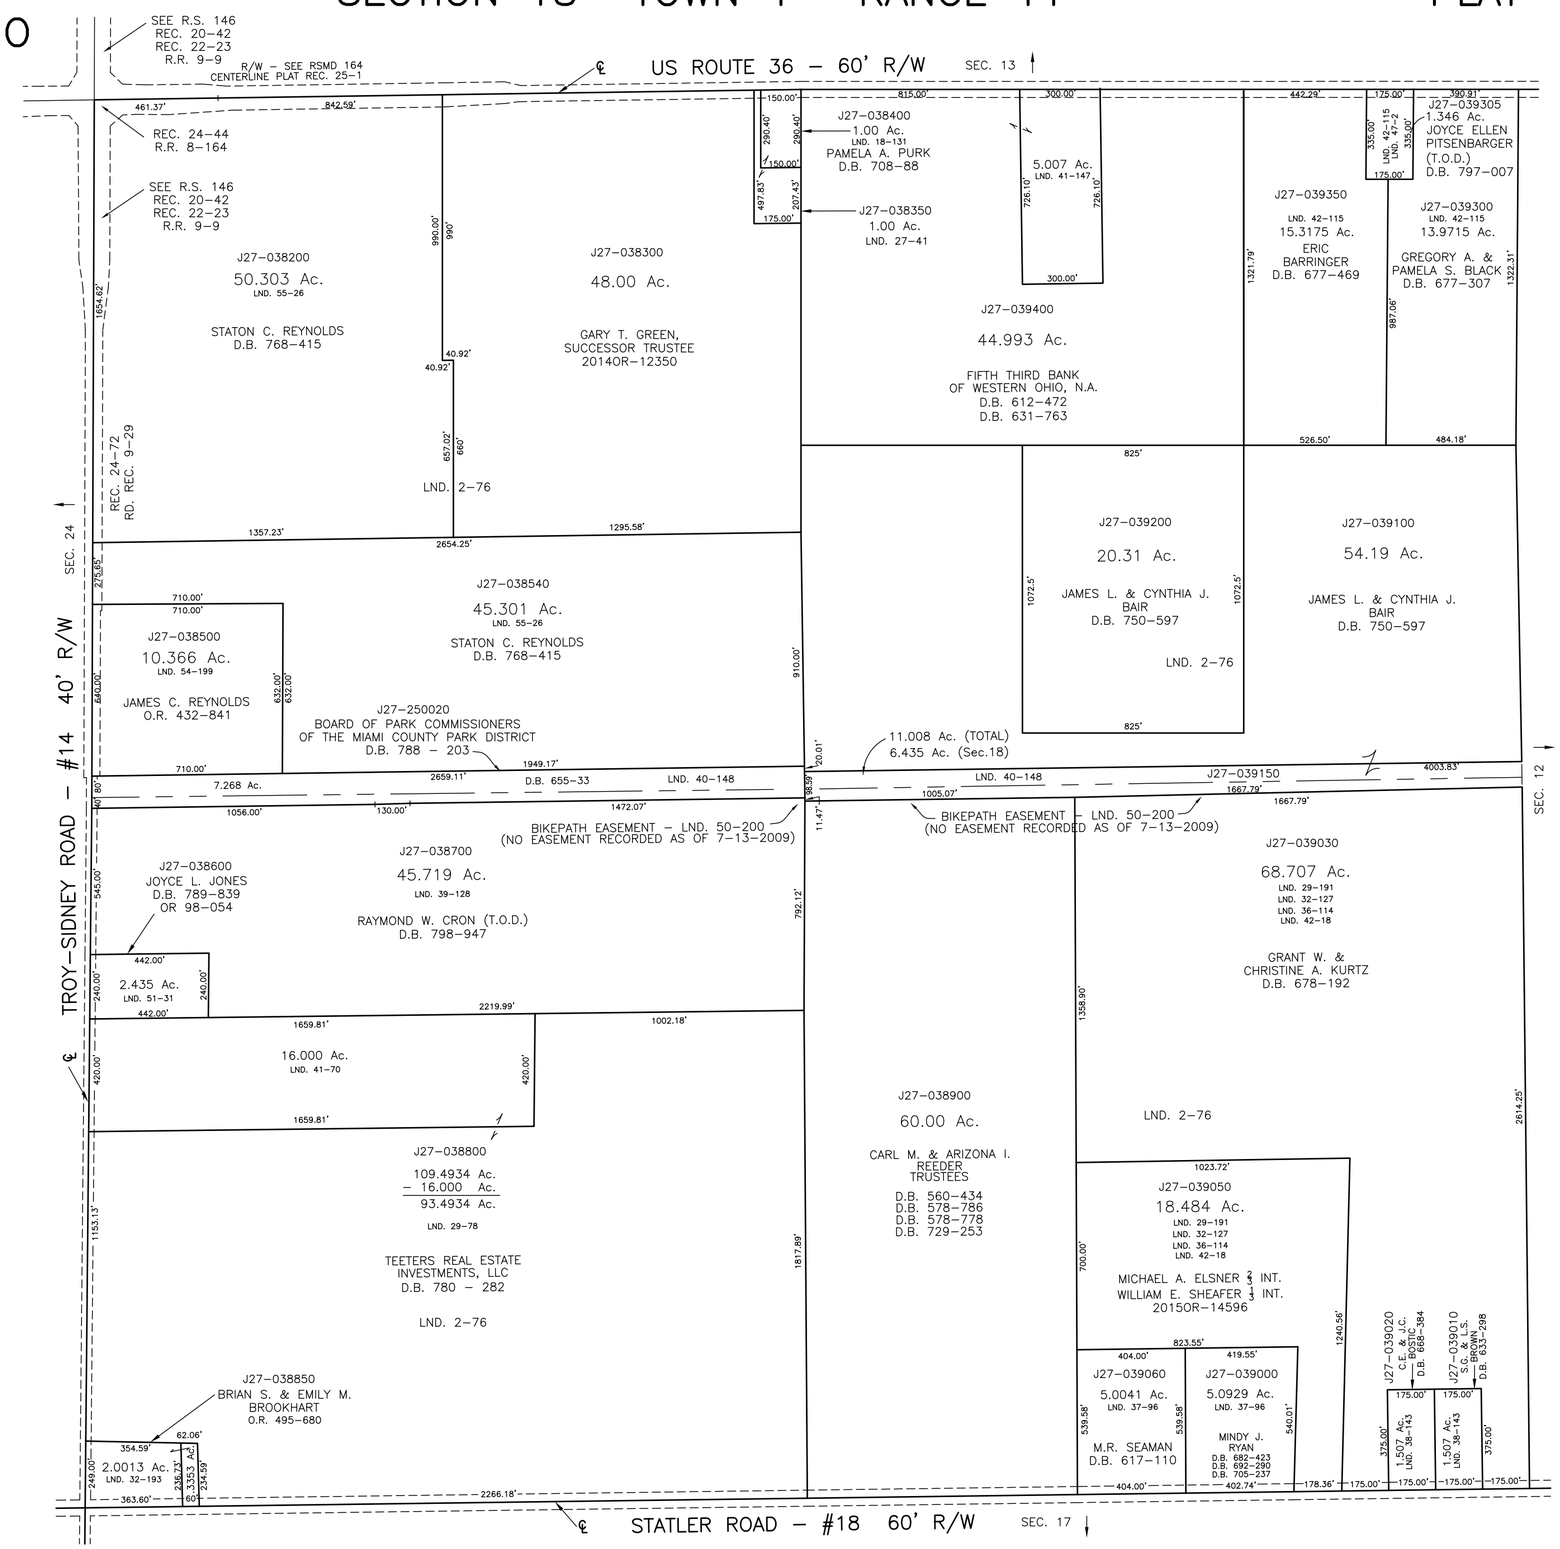
REVISED: NOVEMBER 16, 2016 DV