SPRINGCREEK TOWNSHIP
MIAMI COUNTY, OHIO

PART S.E., PART N.E. QUARTERS
SECTION 25 TOWN 1 RANGE 12

SMDA NUMBER
J27-SC021C-_____

PLAT 21-C

200 100 0 200
1"=200'

ABBREVIATION LEGEND

2014OR-07759	=	RECORDER'S DOCUMENT NUMBER
OR 406-509	=	OFFICIAL RECORD 406 PAGE 509
D.B. 613-172	=	DEED BOOK 613, PAGE 172
REC. 15-72	=	RECORDER'S PLAT BOOK 15, PAGE 72
LND. 33-15	=	LAND SURVEY VOLUME 33, PAGE 15
LOT 19-12	=	LOT SURVEY VOLUME 19, PAGE 12
R.R. 8-29	=	ROAD RECORD VOLUME 8, PAGE 29
R/W	=	RIGHT OF WAY
℄	=	CENTERLINE
AC.	=	ACRES
TWP.	=	TOWNSHIP
TR.	=	TRACT
②	=	LOT CREATED BY RECORDER'S PLAT

SURVEY INDEX

LND. 3 - 437		REC. 5 - 43
LND. 3 - 472		REC. 7 - 94
LND. 13 - 55		REC. 7 - 128
LND. 16 - 37		REC. 8 - 94
LND. 19 - 170		REC. 9 - 86
LND. 29 - 58		REC. 10 - 38
LND. 32 - 196		REC. 15 - 113
LND. 35 - 38		REC. 16 - 14
LND. 50 - 29		REC. 18 - 32
		REC. 21 - 142
		REC. 22 - 31
		R.S. 69
		R.S. 87
		RD. REC. 8 - 123

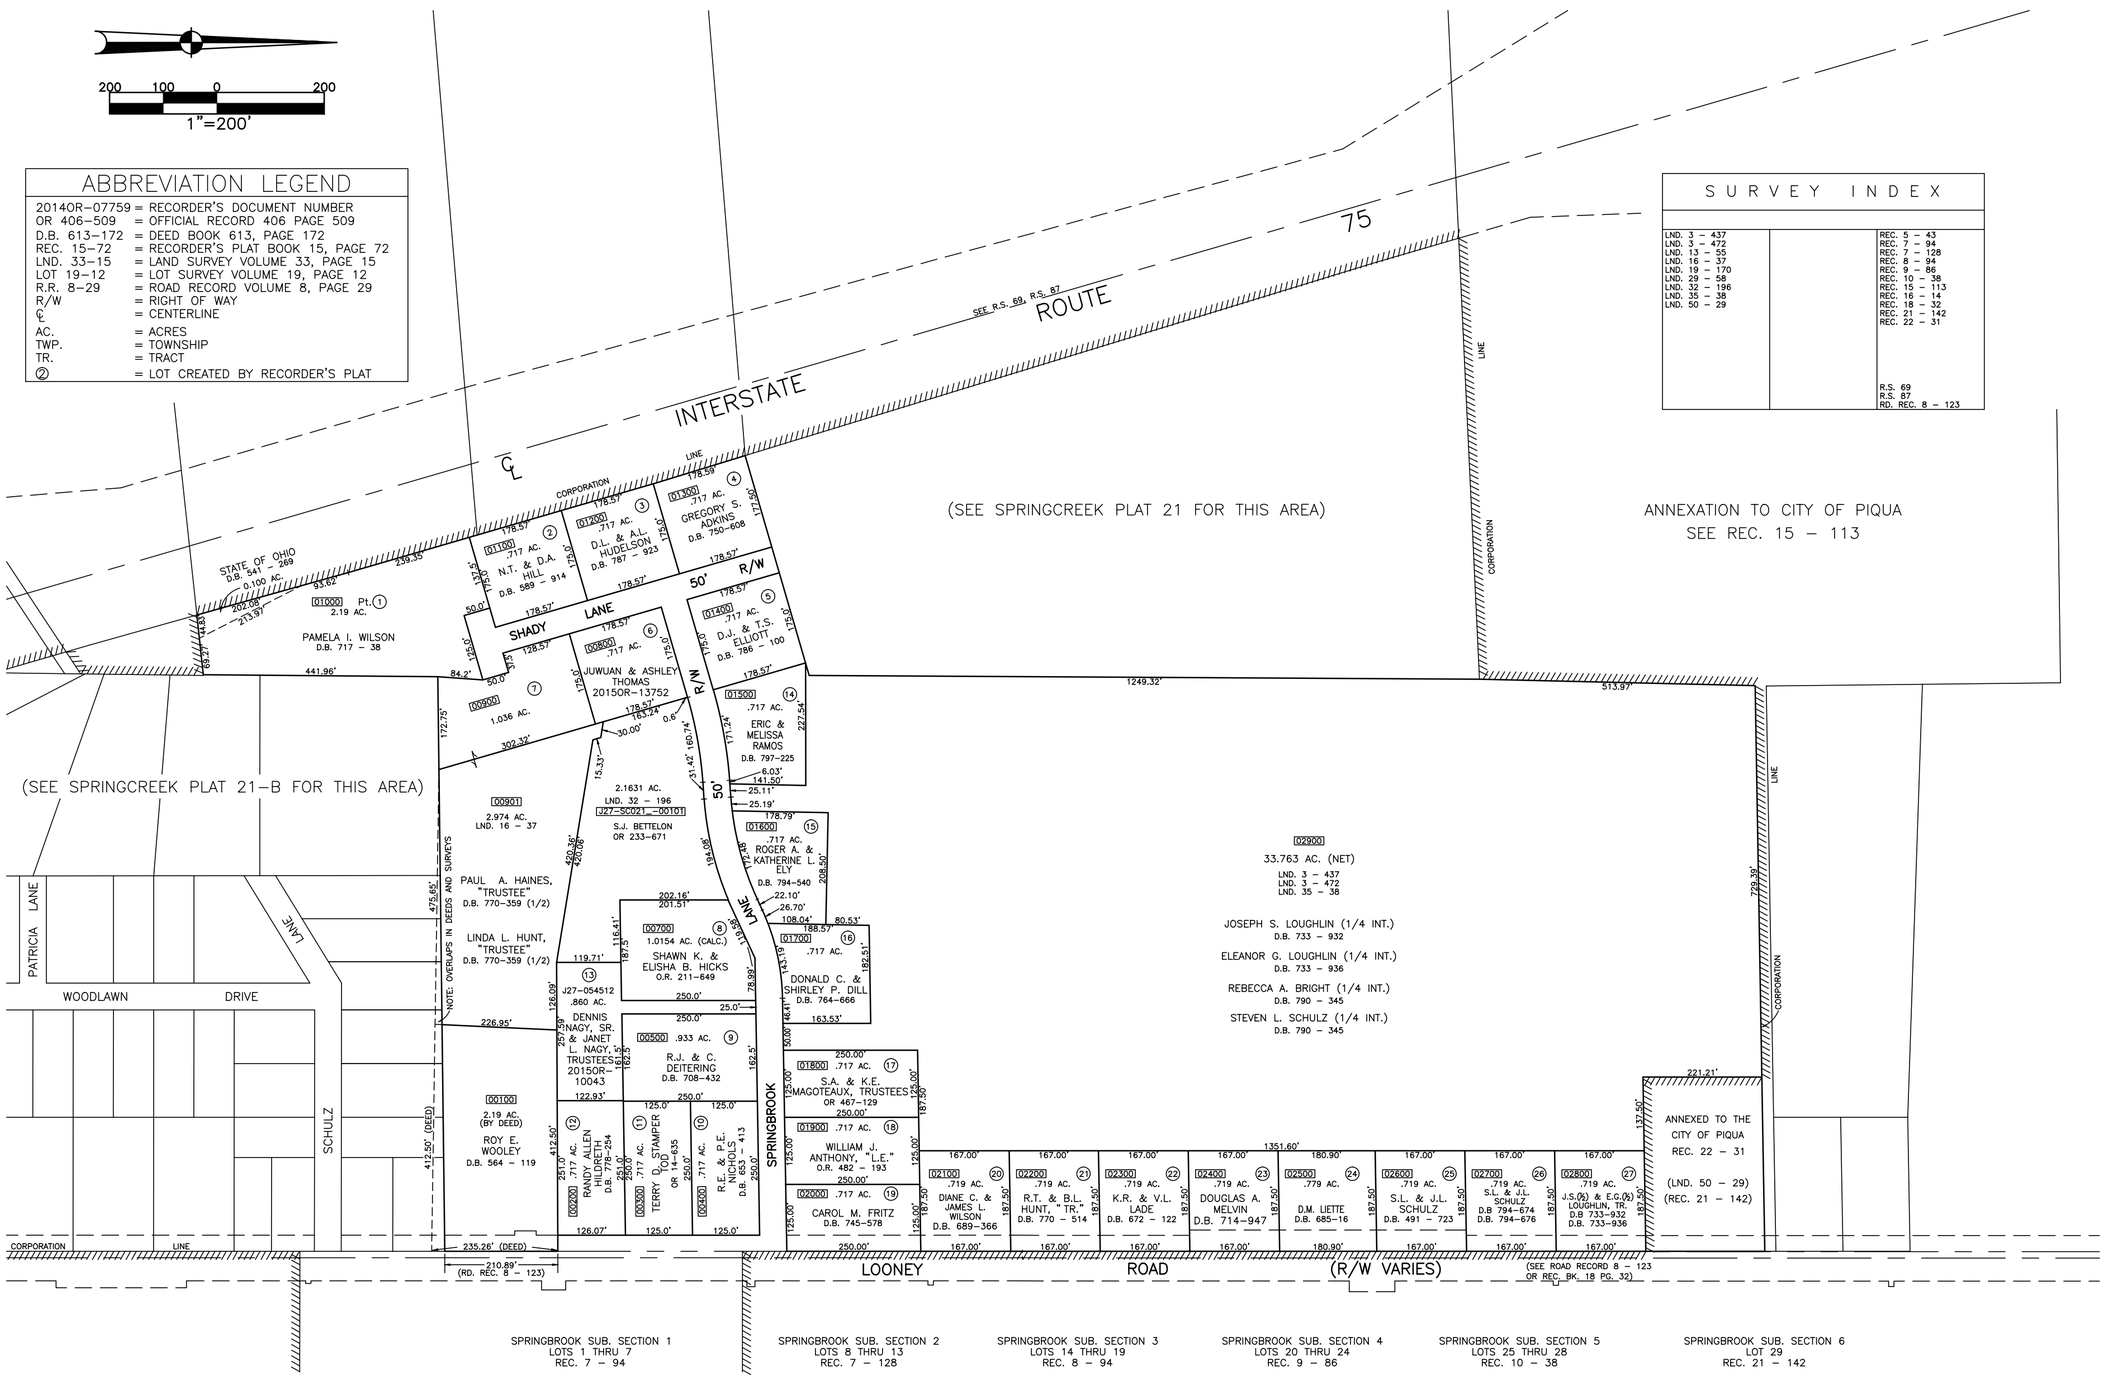

PREPARED BY: MIAMI COUNTY ENGINEER'S MAP DEPARTMENT
PAUL P. HUELSKAMP, P.E., P.S., COUNTY ENGINEER
DATE: NOVEMBER 1, 1996

REVISED: NOVEMBER 10, 2015 DS