SPRING CREEK TOWNSHIP
MIAMI COUNTY, OHIO

SOUTH PART FRACTIONAL
SECTION 27 TOWN 1 RANGE 12

PLAT 23A

SMDA NUMBER
J27-SC023A-_____

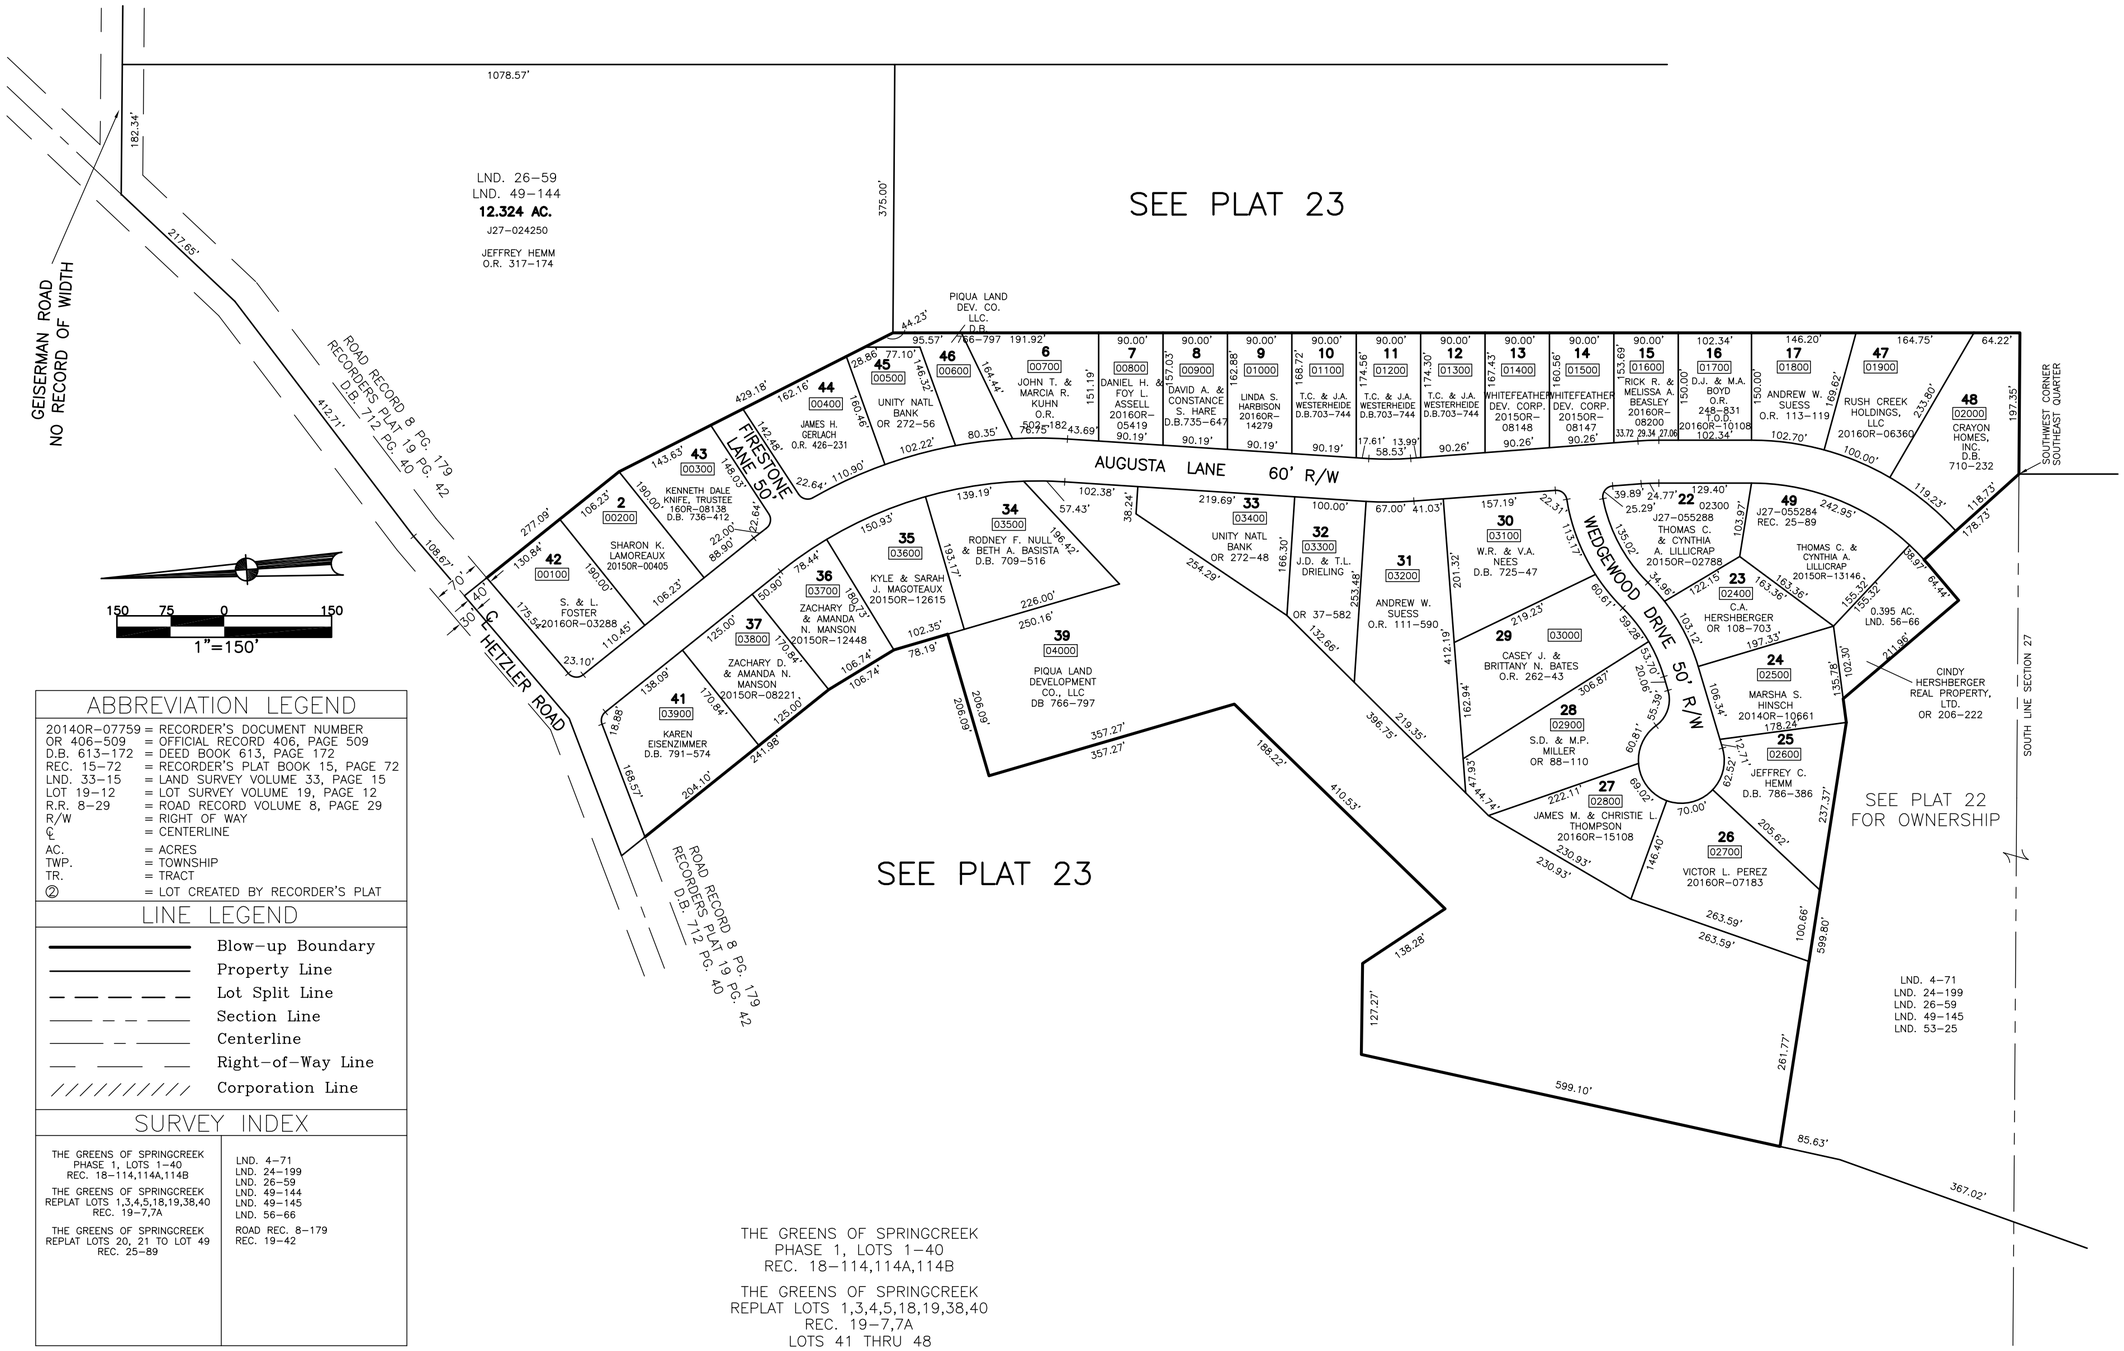

ABBREVIATION LEGEND

20140R-07759	= RECORDER'S DOCUMENT NUMBER
OR 406-509	= OFFICIAL RECORD 406, PAGE 509
D.B. 613-172	= DEED BOOK 613, PAGE 172
REC. 15-72	= RECORDER'S PLAT BOOK 15, PAGE 72
LND. 33-15	= LAND SURVEY VOLUME 33, PAGE 15
LOT 19-12	= LOT SURVEY VOLUME 19, PAGE 12
R.R. 8-29	= ROAD RECORD VOLUME 8, PAGE 29
R/W	= RIGHT OF WAY
℄	= CENTERLINE
AC.	= ACRES
TWP.	= TOWNSHIP
TR.	= TRACT
②	= LOT CREATED BY RECORDER'S PLAT

LINE LEGEND

- Blow-up Boundary
- Property Line
- Lot Split Line
- Section Line
- Centerline
- Right-of-Way Line
- Corporation Line

SURVEY INDEX

THE GREENS OF SPRINGCREEK
PHASE 1, LOTS 1-40
REC. 18-114,114A,114B

THE GREENS OF SPRINGCREEK
REPLAT LOTS 1,3,4,5,18,19,38,40
REC. 19-7,7A

THE GREENS OF SPRINGCREEK
REPLAT LOTS 20, 21 TO LOT 49
REC. 25-89

LND. 4-71
LND. 24-199
LND. 26-59
LND. 49-144
LND. 49-145
LND. 56-66

ROAD REC. 8-179
REC. 19-42

THE GREENS OF SPRINGCREEK
PHASE 1, LOTS 1-40
REC. 18-114,114A,114B

THE GREENS OF SPRINGCREEK
REPLAT LOTS 1,3,4,5,18,19,38,40
REC. 19-7,7A
LOTS 41 THRU 48

THE GREENS OF SPRINGCREEK
REPLAT LOTS 20, 21 TO LOT 49
REC. 25-89

PREPARED BY: MIAMI COUNTY ENGINEER'S MAP DEPARTMENT
PAUL P. HUELSKAMP, COUNTY ENGINEER
DATE: FEBRUARY 14, 2000
REVISED: DECEMBER 13, 2016 DS