SPRING CREEK TOWNSHIP

MIAMI COUNTY, OHIO SECTION 26 & 27 TOWN 1 RANGE 12

SMDA NUMBER
J27-SC023B-_____

PLAT 23B

100 50 0 100
1"=100'

ABBREVIATION LEGEND

20140R-07759	= RECORDER'S DOCUMENT NUMBER
OR 61-621	= OFFICIAL RECORD 61 PAGE 621
D.B. 613-172	= DEED BOOK 613, PAGE 172
REC. 15-72	= RECORDER'S PLAT BOOK 15, PAGE 72
LND. 33-15	= LAND SURVEY VOLUME 33, PAGE 15
LOT 19-12	= LOT SURVEY VOLUME 19, PAGE 12
R.R. 8-29	= ROAD RECORD VOLUME 8, PAGE 29
R/W	= RIGHT OF WAY
℄	= CENTERLINE
AC.	= ACRES
TWP.	= TOWNSHIP
TR.	= TRACT
②	= LOT CREATED BY RECORDER'S PLAT

SURVEY INDEX

LND. 4-71	REC. 18-114	
LND. 24-199	REC. 19-24	
LND. 45-129	REC. 21-40	
LND. 45-173		

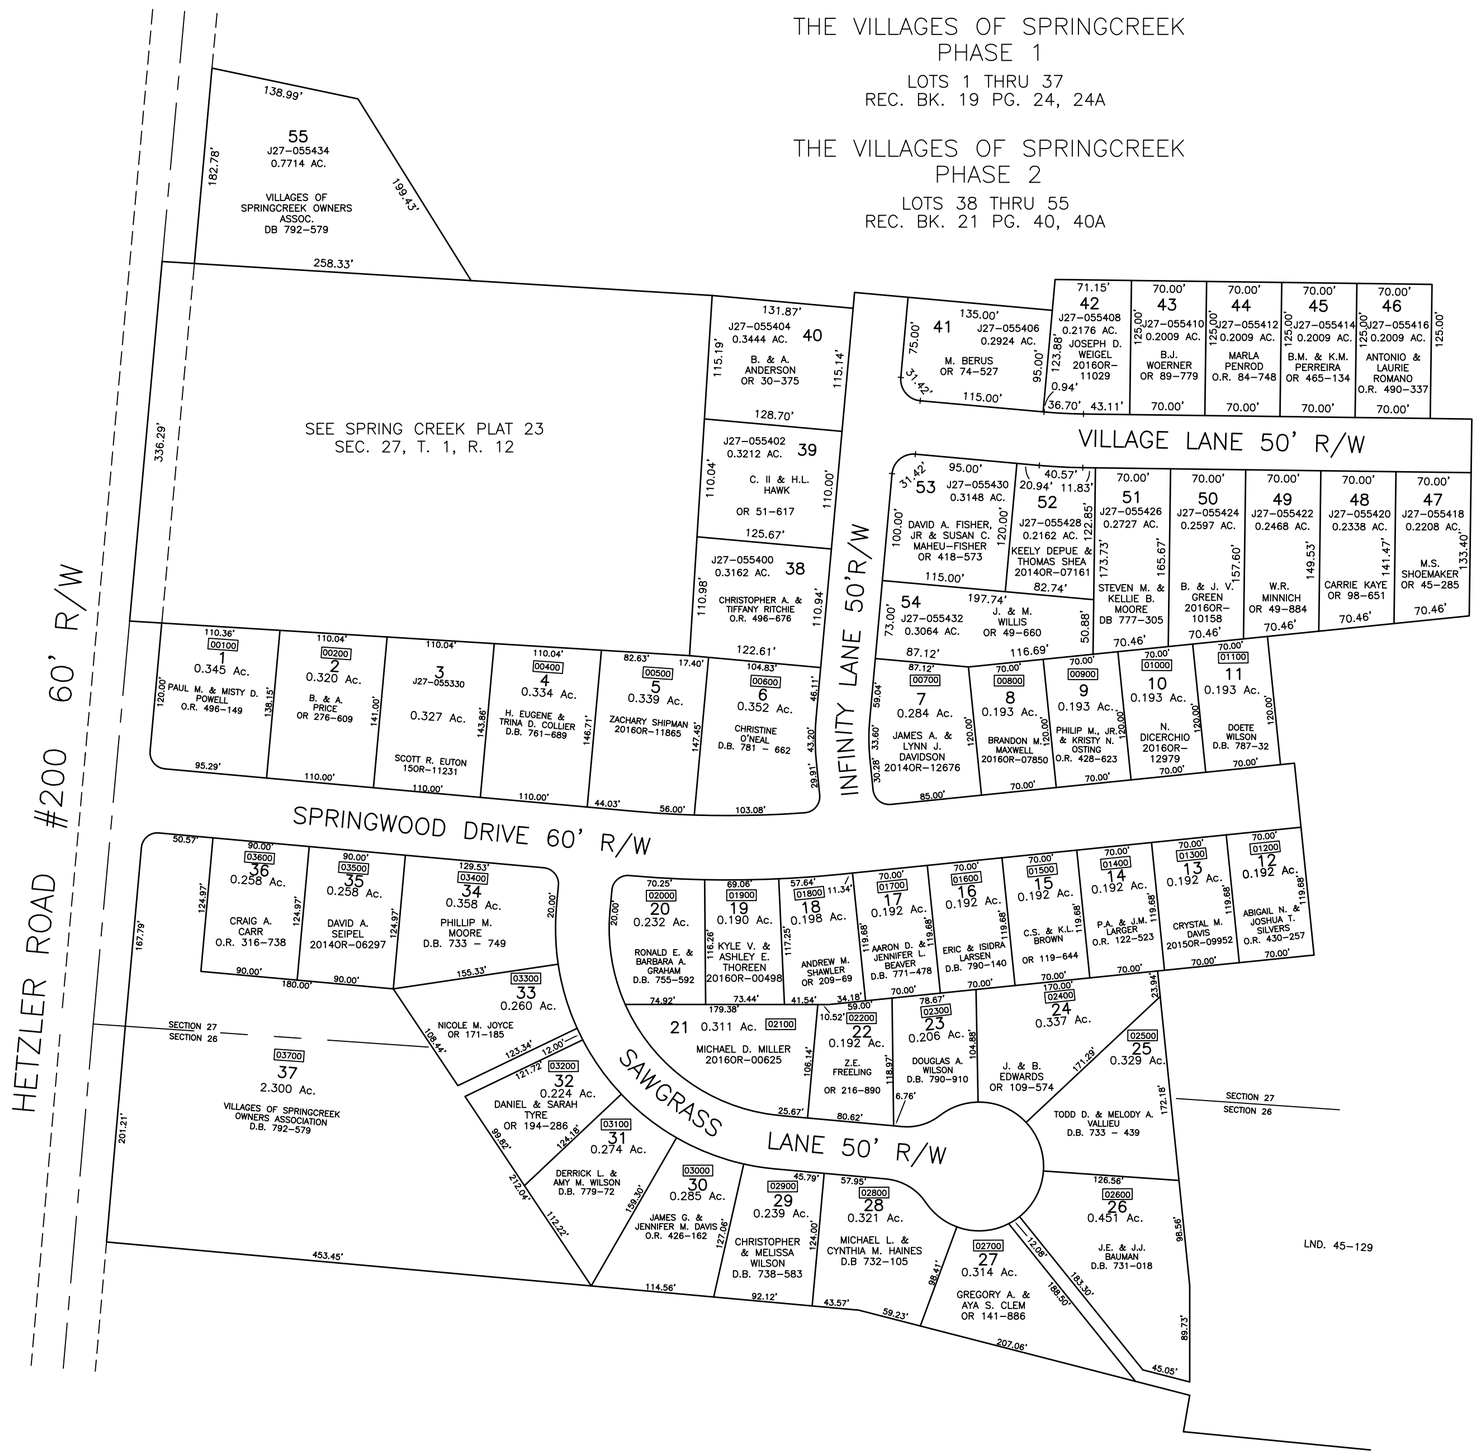

PREPARED BY: MIAMI COUNTY ENGINEER'S MAP DEPARTMENT
PAUL P. HUELSKAMP, P.E., P.S., COUNTY ENGINEER
DATE: MAY 9, 2001
REVISED: OCTOBER 21, 2016 CH