# TOWNSHIP OF STAUNTON

## MIAMI COUNTY, OHIO

## SOUTHEAST QUARTER

## SECTION 7 TOWN 1 RANGE 11

## PLAT 12A

### ABBREVIATION LEGEND

| | |
|---|---|
| 20140R-07759 | = RECORDER'S DOCUMENT NUMBER |
| OR 406-509 | = OFFICIAL RECORD 406 PAGE 509 |
| D.B. 613-172 | = DEED BOOK 613, PAGE 172 |
| REC. 15-72 | = RECORDER'S PLAT BOOK 15, PAGE 72 |
| LND. 33-15 | = LAND SURVEY VOLUME 33, PAGE 15 |
| LOT 19-12 | = LOT SURVEY VOLUME 19, PAGE 12 |
| R.R. 8-29 | = ROAD RECORD VOLUME 8, PAGE 29 |
| R/W | = RIGHT OF WAY |
| ℄ | = CENTERLINE |
| AC. | = ACRES |
| TWP. | = TOWNSHIP |
| TR. | = TRACT |
| ② | = LOT CREATED BY RECORDER'S PLAT |

### LINE LEGEND

- Blow-up Boundary
- Property Line
- Lot Split Line
- Section Line
- Centerline
- Right-of-Way Line
- Corporation Line

### SURVEY INDEX

| | | |
|---|---|---|
| LND. 2 - 70 | LND. 33 - 133 | REC. 8 - 32 |
| LND. 2 - 78 | LND. 33 - 137 | REC. 8 - 110 |
| LND. 3 - 68 | LND. 37 - 34 | REC. 8 - 111 |
| LND. 5 - 108 | LND. 43 - 162 | REC. 21 - 12 |
| LND. 10 - 11 | LND. 44 - 103 | REC. 25 - 80 |
| LND. 13 - 167 | LND. 52 - 1 | |
| LND. 19 - 102 | LND. 53 - 28 | |
| LND. 24 - 138 | | |
| LND. 24 - 163 | | |
| LND. 32 - 105 | | |

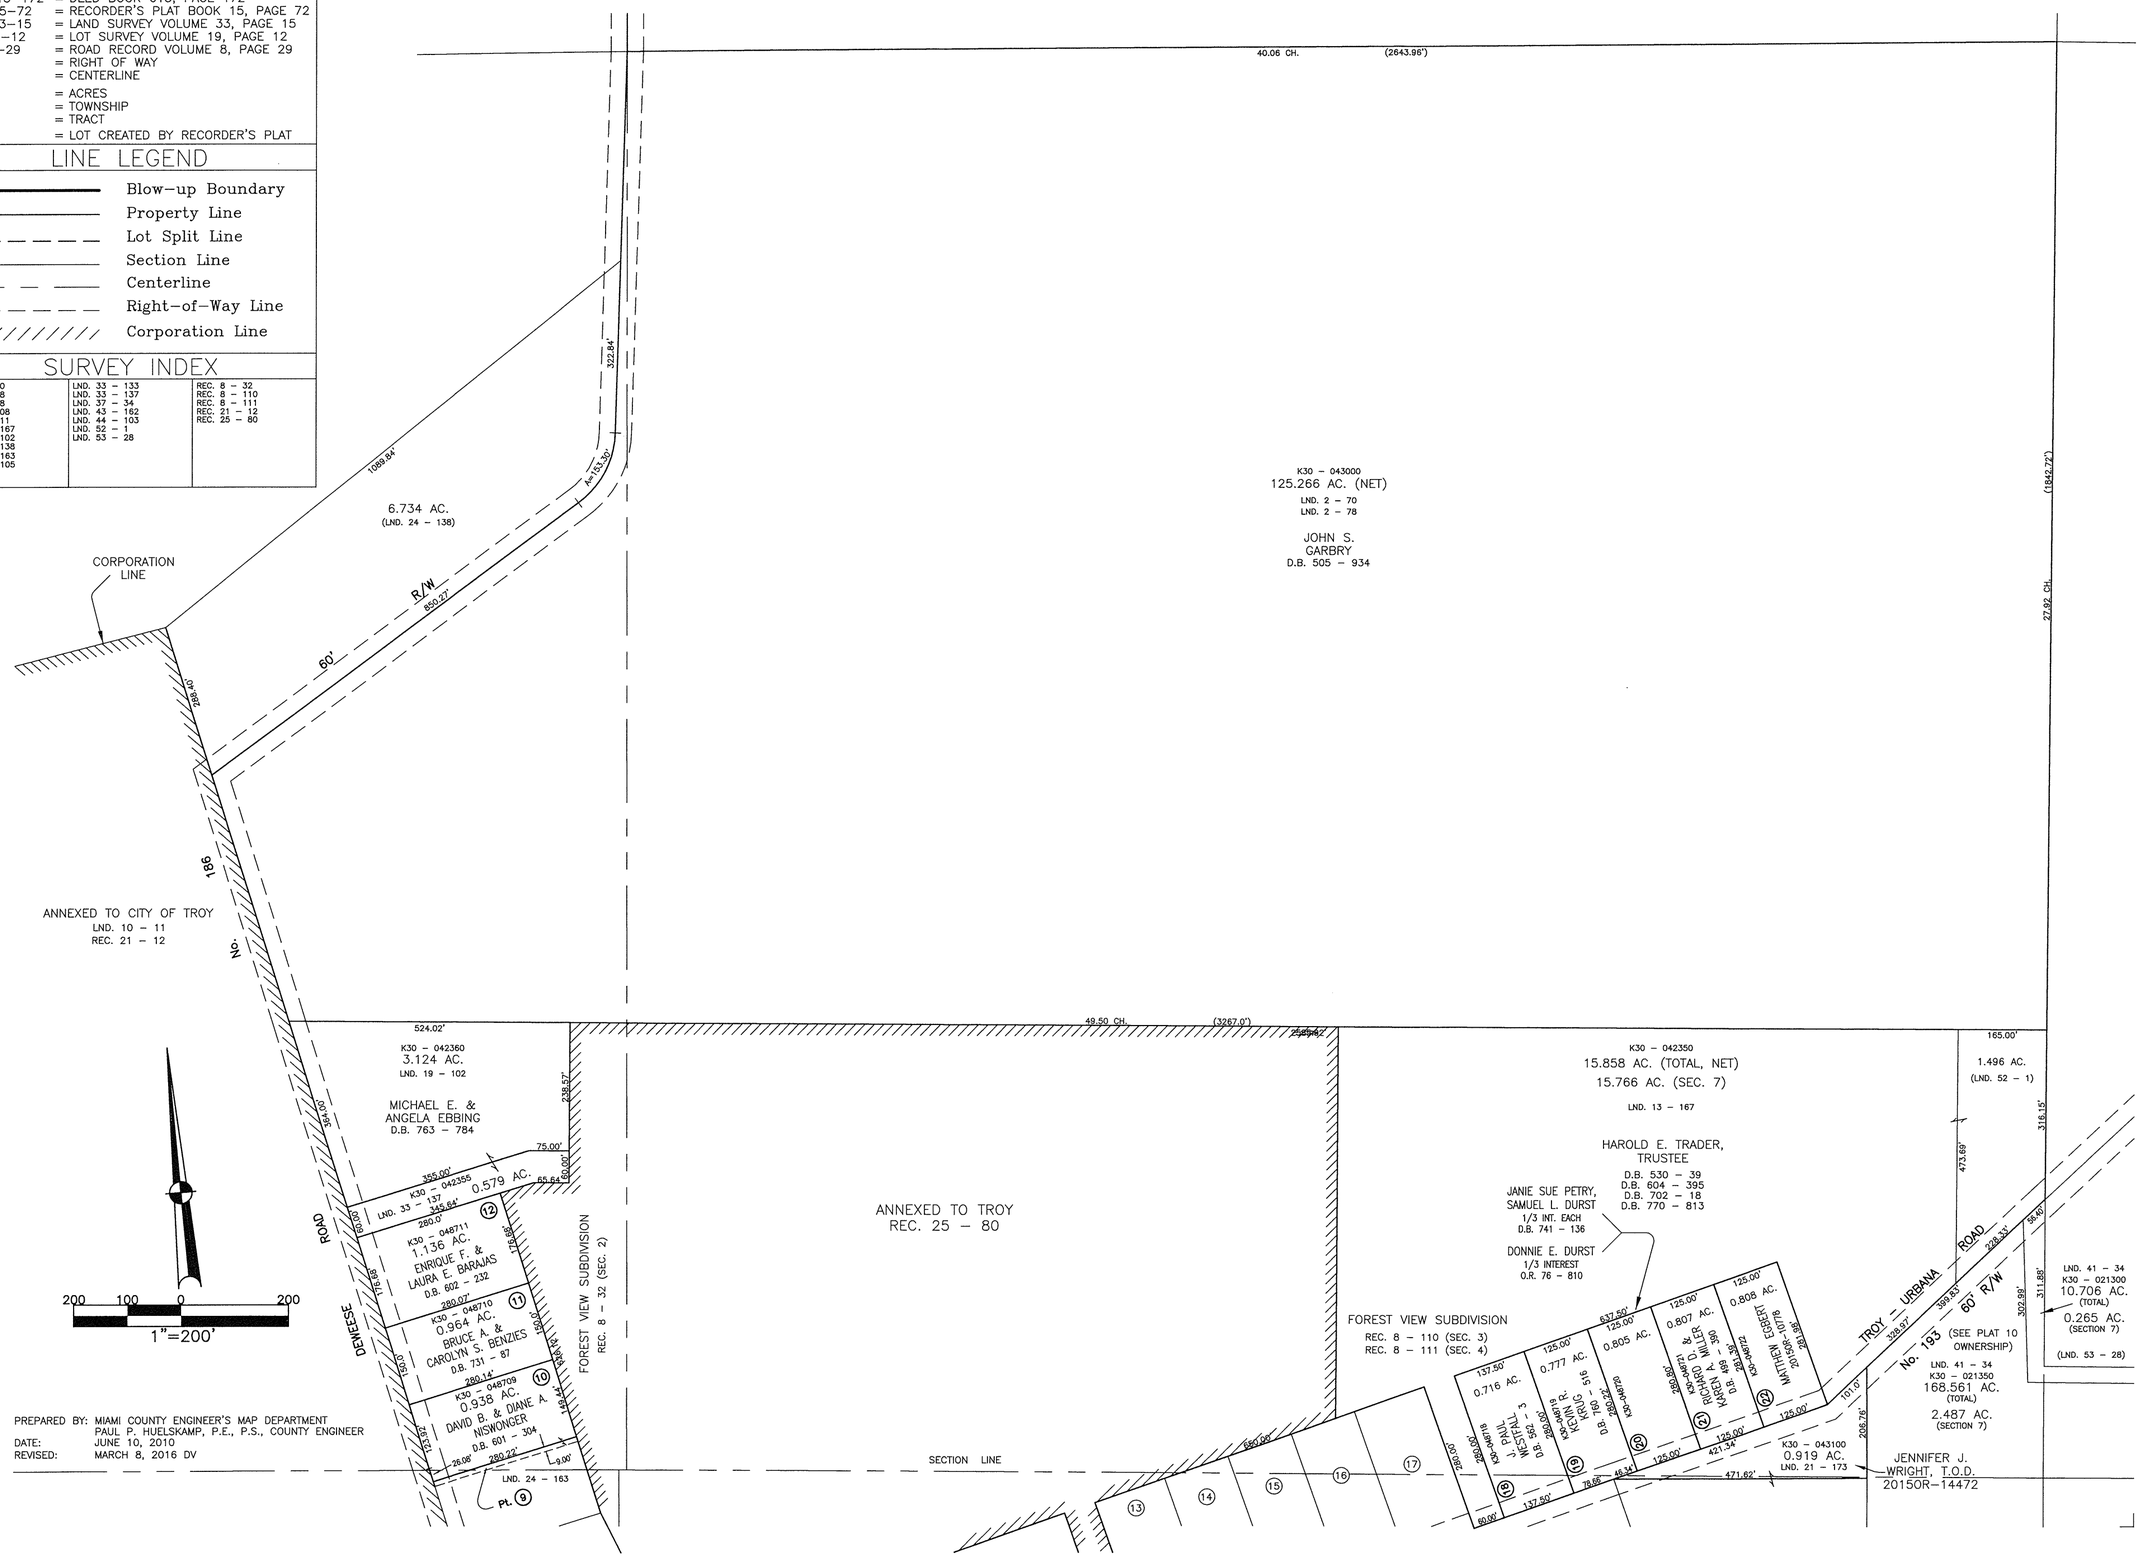


PREPARED BY: MIAMI COUNTY ENGINEER'S MAP DEPARTMENT
PAUL P. HUELSKAMP, P.E., P.S., COUNTY ENGINEER
DATE: JUNE 10, 2010
REVISED: MARCH 8, 2016 DV