TOWNSHIP OF STAUNTON

MIAMI COUNTY, OHIO

PART NORTH HALF

SECTION 12 TOWN 1 RANGE 10

PLAT 20A

ABBREVIATION LEGEND

2014OR–07759	= RECORDER'S DOCUMENT NUMBER
D.B. 613–172	= DEED BOOK 613, PAGE 172
O.R. 001–500	= OFFICIAL RECORDS BK. 001, PAGE 500
REC. 15–72	= RECORDER'S PLAT BOOK 15, PAGE 72
LND. 33–15	= LAND SURVEY VOLUME 33, PAGE 15
LOT 19–12	= LOT SURVEY VOLUME 19, PAGE 12
R.R. 8–29	= ROAD RECORD VOLUME 8, PAGE 29
R/W	= RIGHT OF WAY
℄	= CENTERLINE
AC.	= ACRES
TWP.	= TOWNSHIP
TR.	= TRACT
②	= LOT CREATED BY RECORDER'S PLAT

SURVEY INDEX

LND. 2 – 70		REC. 8 – 32
LND. 2 – 78		REC. 8 – 110
LND. 3 – 68		REC. 8 – 111
LND. 5 – 108		REC. 21 – 12
LND. 10 – 11		REC. 25 – 80
LND. 13 – 167		
LND. 19 – 102		
LND. 24 – 138		
LND. 24 – 163		
LND. 32 – 105		
LND. 33 – 133		
LND. 33 – 137		
LND. 37 – 34		
LND. 43 – 162		
LND. 44 – 103		
LND. 56 – 111		

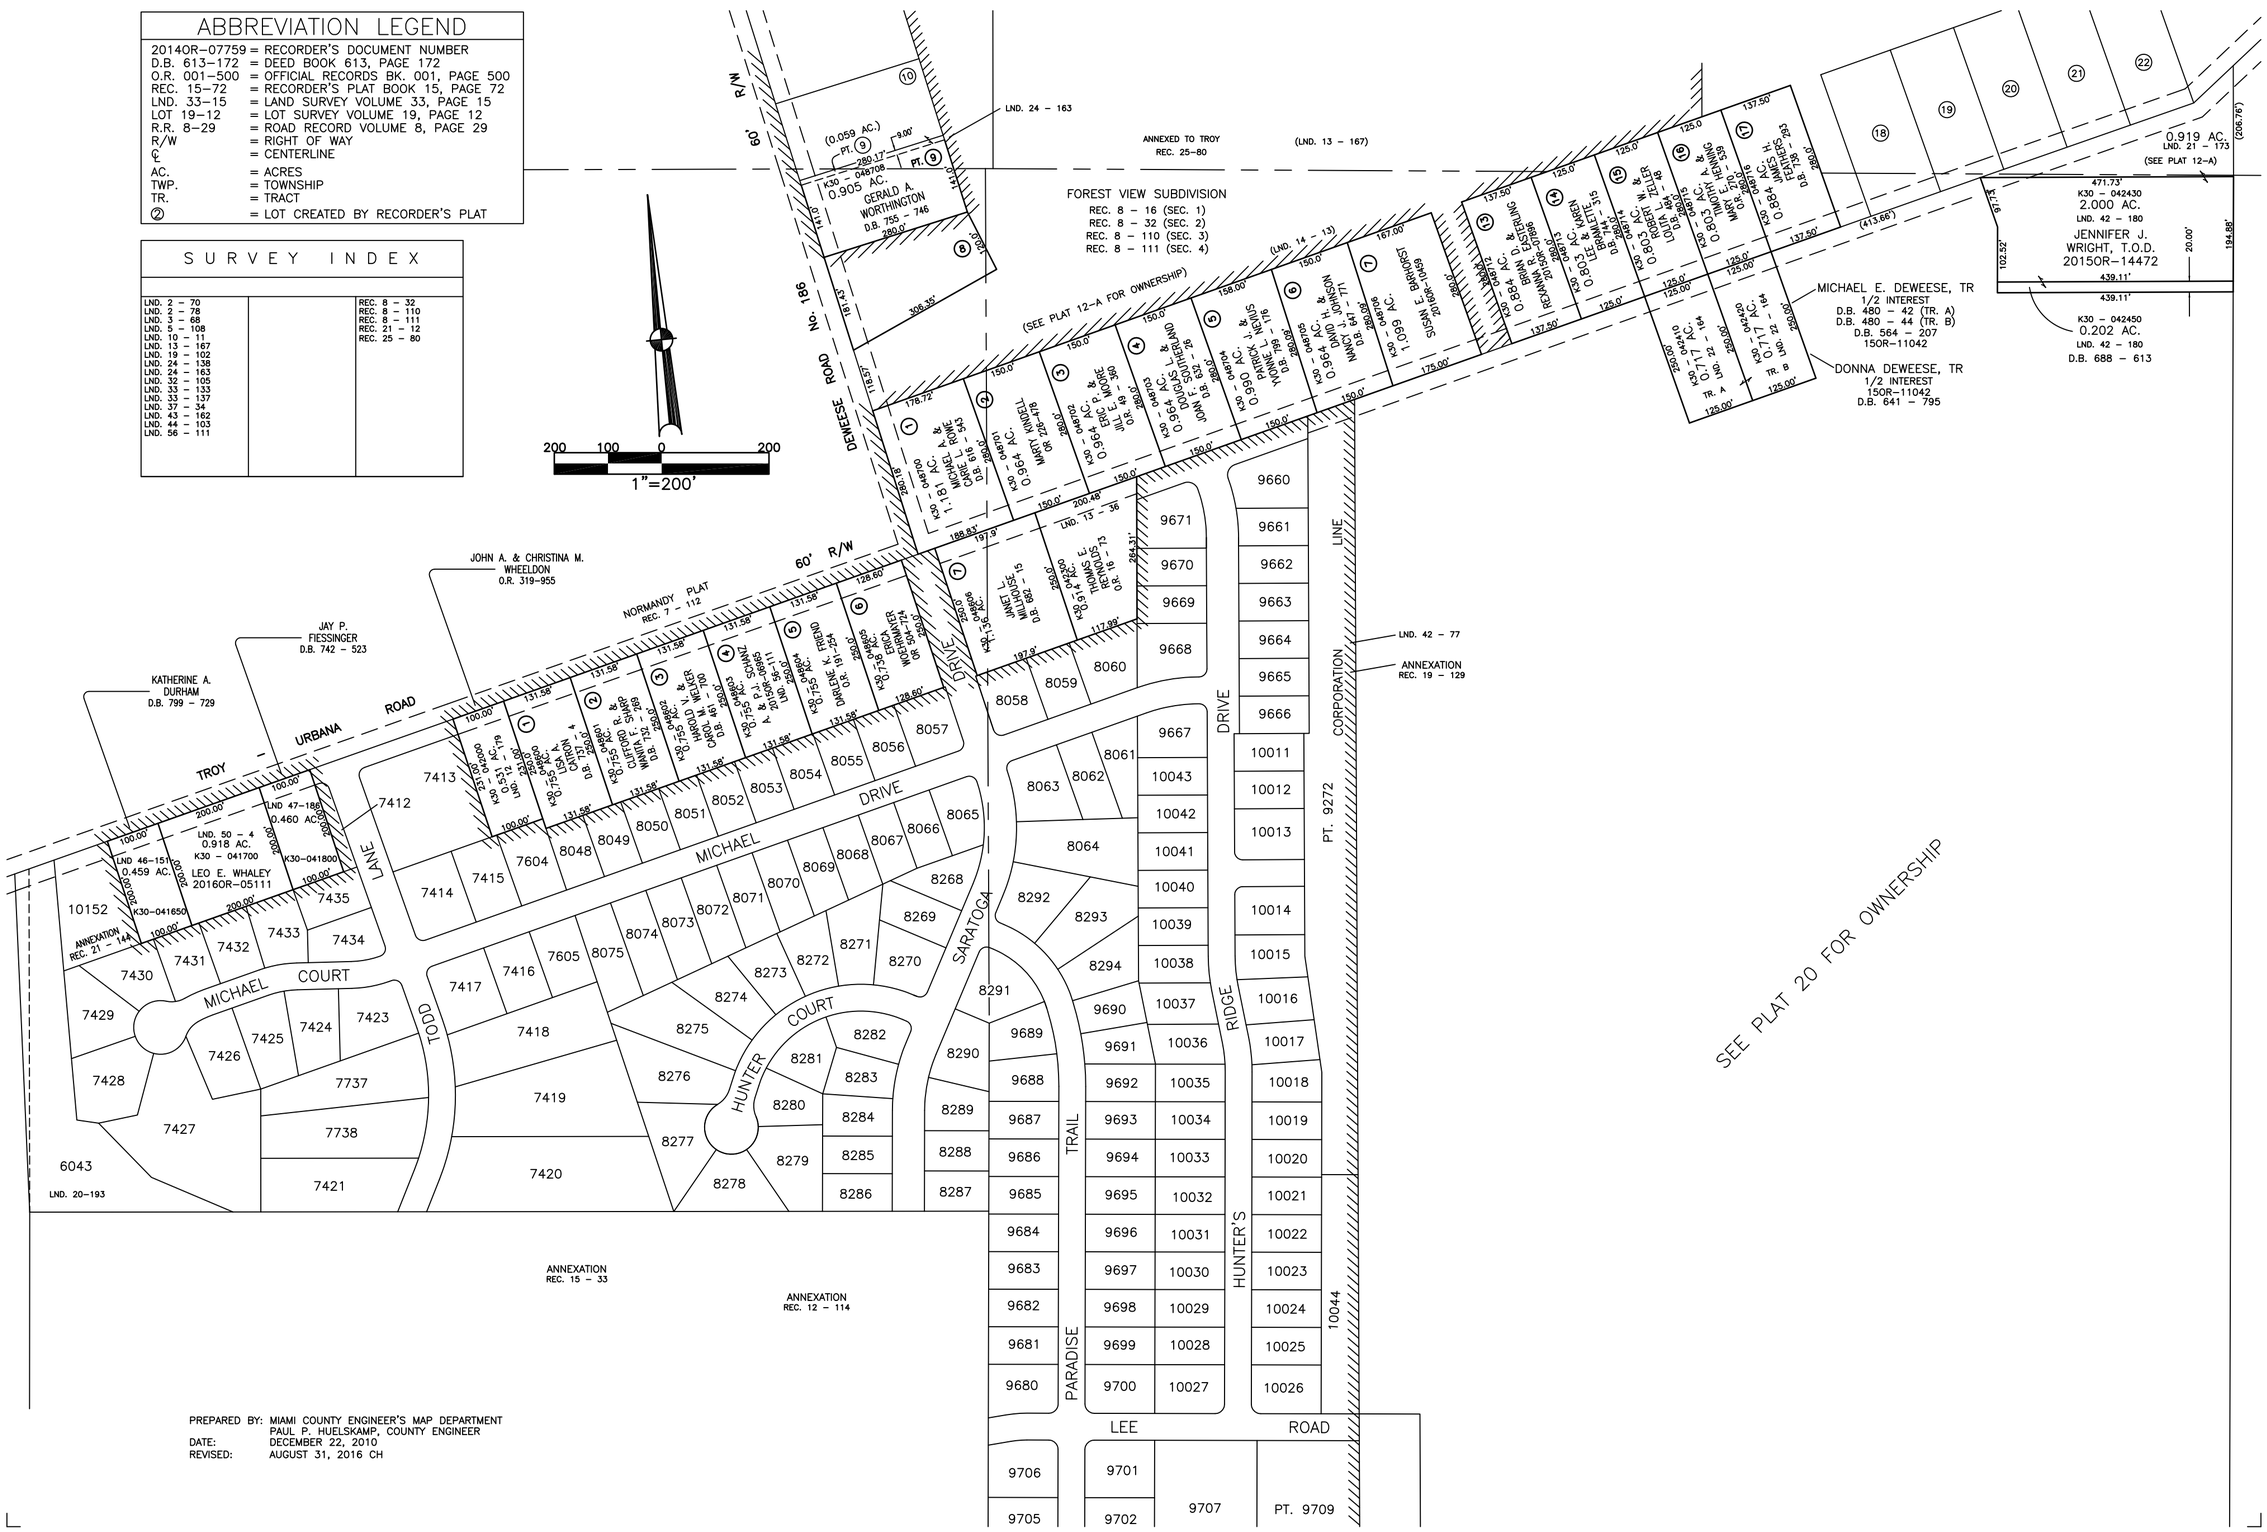

PREPARED BY: MIAMI COUNTY ENGINEER'S MAP DEPARTMENT
PAUL P. HUELSKAMP, COUNTY ENGINEER
DATE: DECEMBER 22, 2010
REVISED: AUGUST 31, 2016 CH