CITY OF UNION
MIAMI COUNTY, OHIO

PLAT 3

SECTION 27, 34 & 35
TOWN 6
RANGE 5

ABBREVIATION LEGEND

OR 218–754	= OFFICIAL RECORD 218 PAGE 754
D.B. 613–172	= DEED BOOK 613, PAGE 172
REC. 15–72	= RECORDER'S PLAT BOOK 15, PAGE 72
LND. 33–15	= LAND SURVEY VOLUME 33, PAGE 15
LOT 19–12	= LOT SURVEY VOLUME 19, PAGE 12
R.R. 8–29	= ROAD RECORD VOLUME 8, PAGE 29
R/W	= RIGHT OF WAY
℄	= CENTERLINE
AC.	= ACRES
TWP.	= TOWNSHIP
TR.	= TRACT
IL	= INLOT

LINE LEGEND

- Blow–up Boundary
- Property Line
- Lot Split Line
- Section Line
- Centerline
- Right–of–Way Line
- Corporation Line

SURVEY INDEX

LND 5–101	REC. 20–120
LND 7–167	REC. 21–14
LND 11–135	REC. 24–74
LND 23–150	
LND 25–175	
LND 53–124	

ANNEXATIONS

REC. BK. 20 PG. 120
LOTS 8–15

REC. BK. 21 PG. 14A
LOTS 16–21

REC. BK. 24 PG. 74
LOT 22

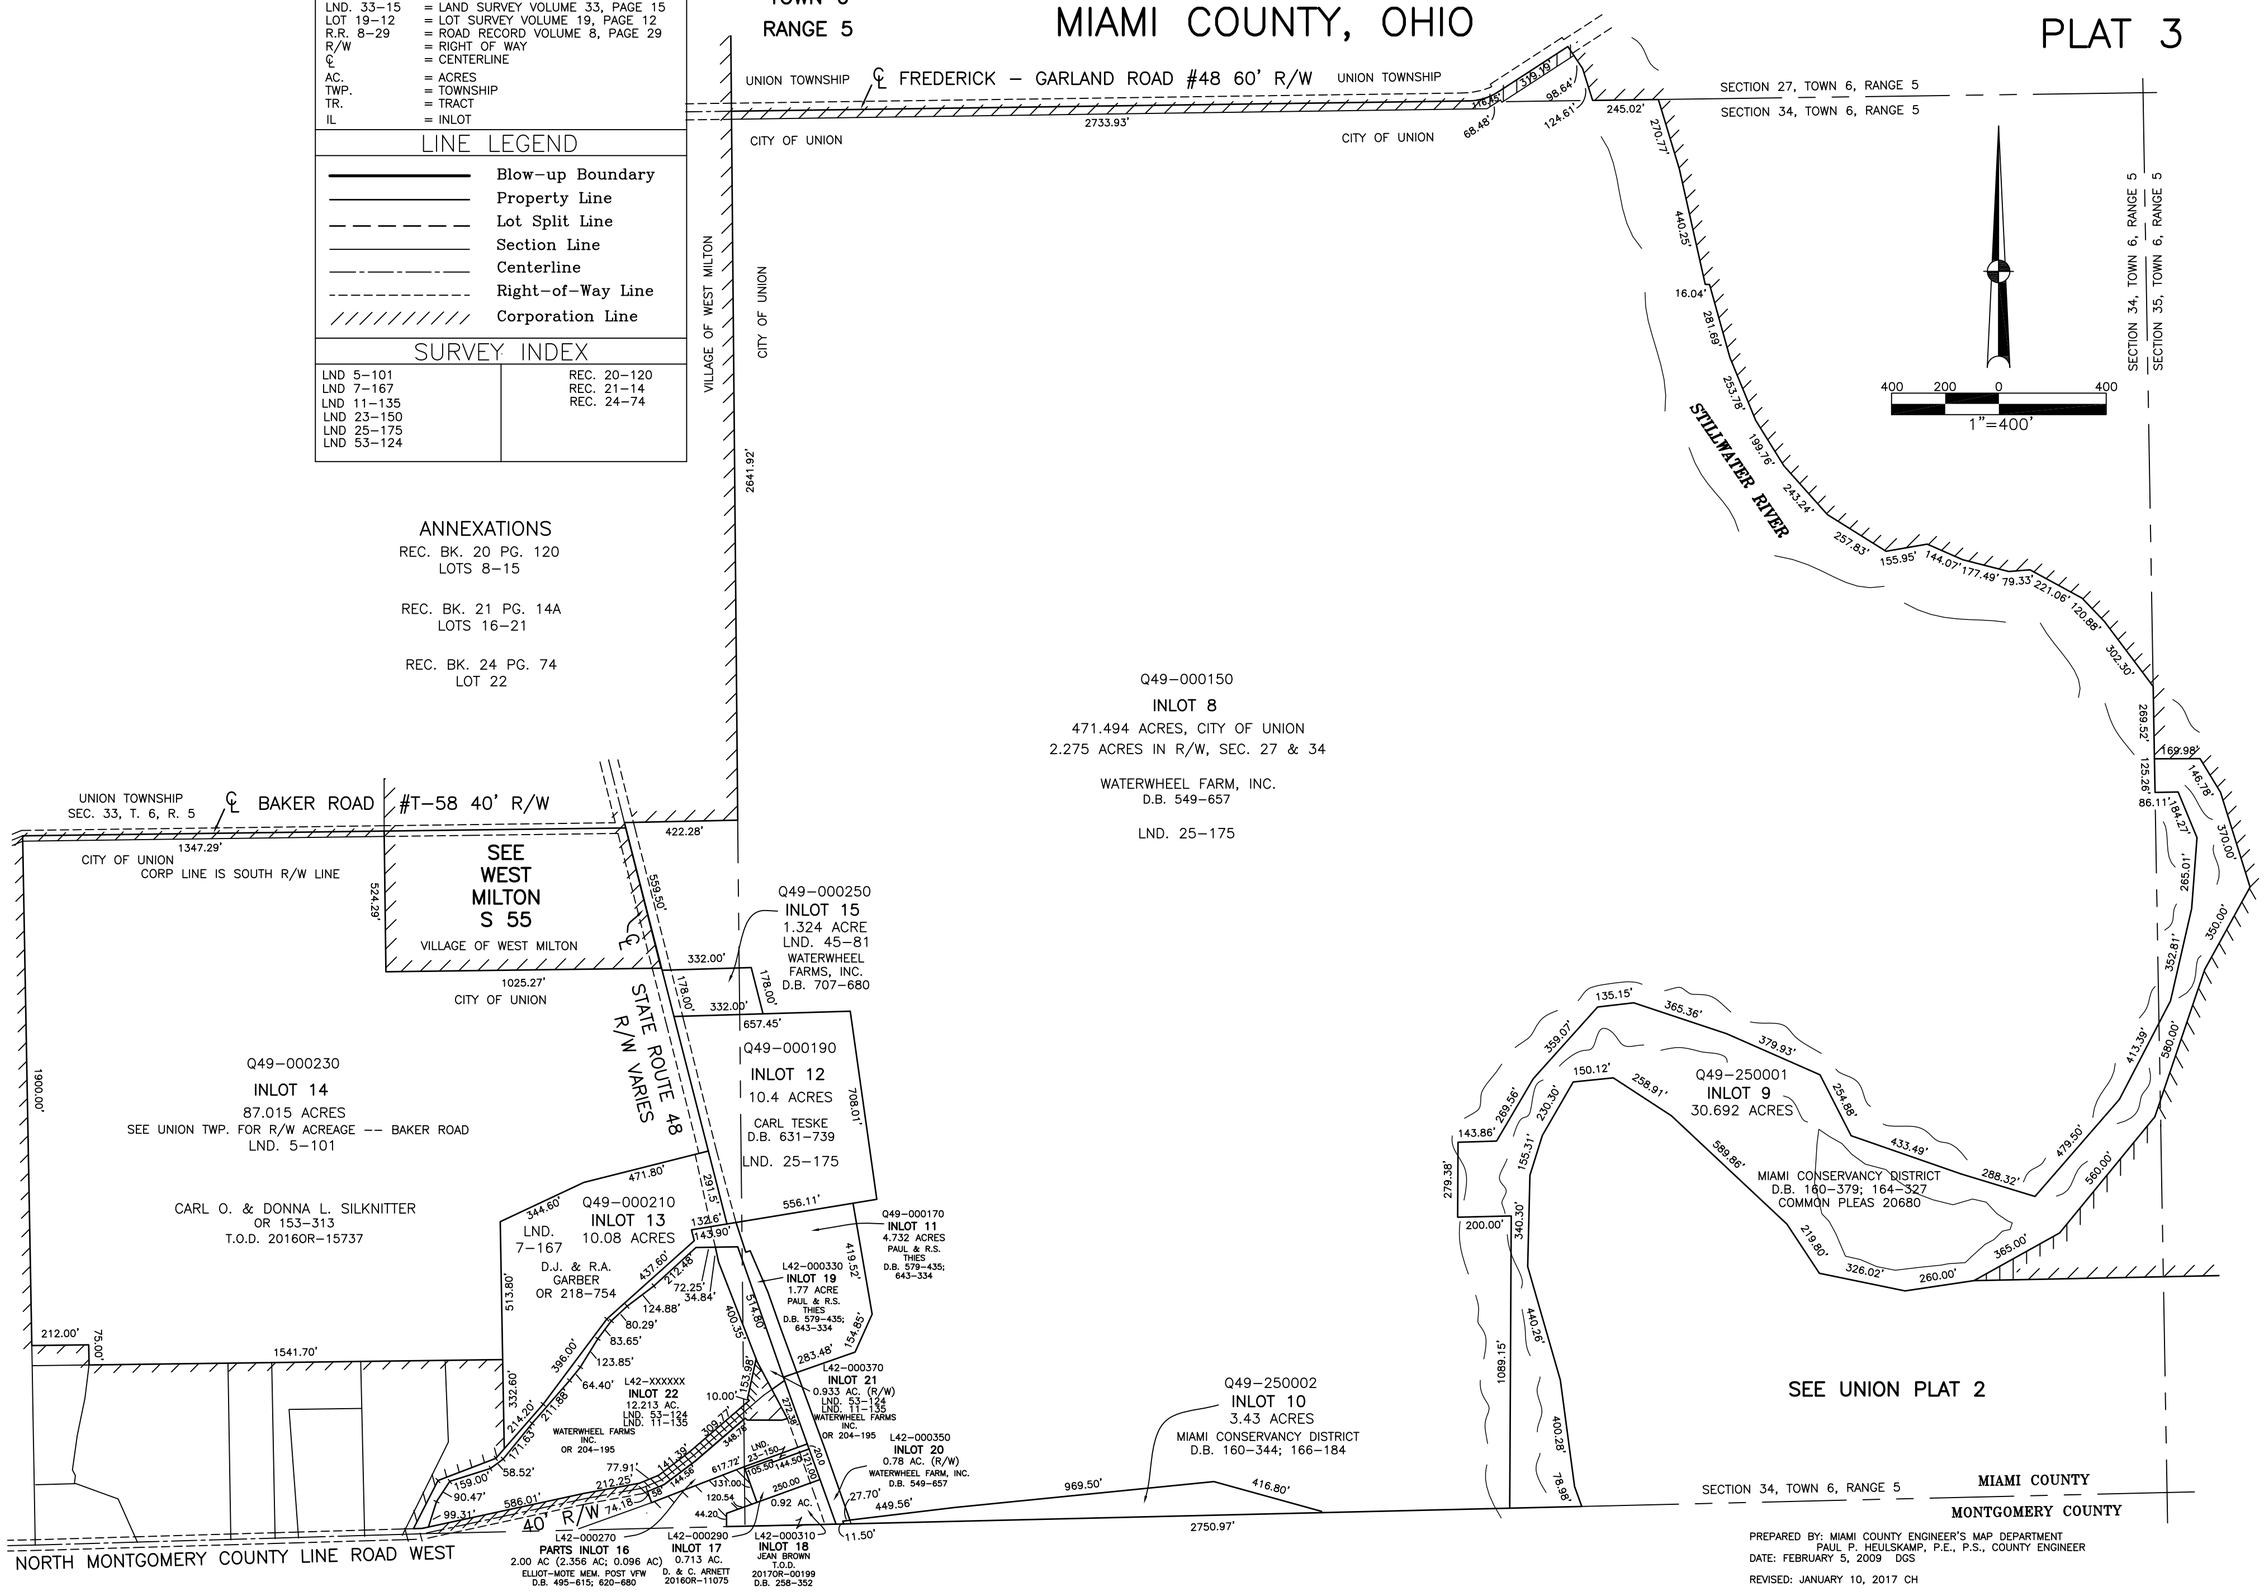

PREPARED BY: MIAMI COUNTY ENGINEER'S MAP DEPARTMENT
PAUL P. HEULSKAMP, P.E., P.S., COUNTY ENGINEER
DATE: FEBRUARY 5, 2009 DGS

REVISED: JANUARY 10, 2017 CH