CITY OF TIPP CITY
MIAMI COUNTY, OHIO

PLAT NW 47

SECTION 15 & 16
TOWN 4
RANGE 6

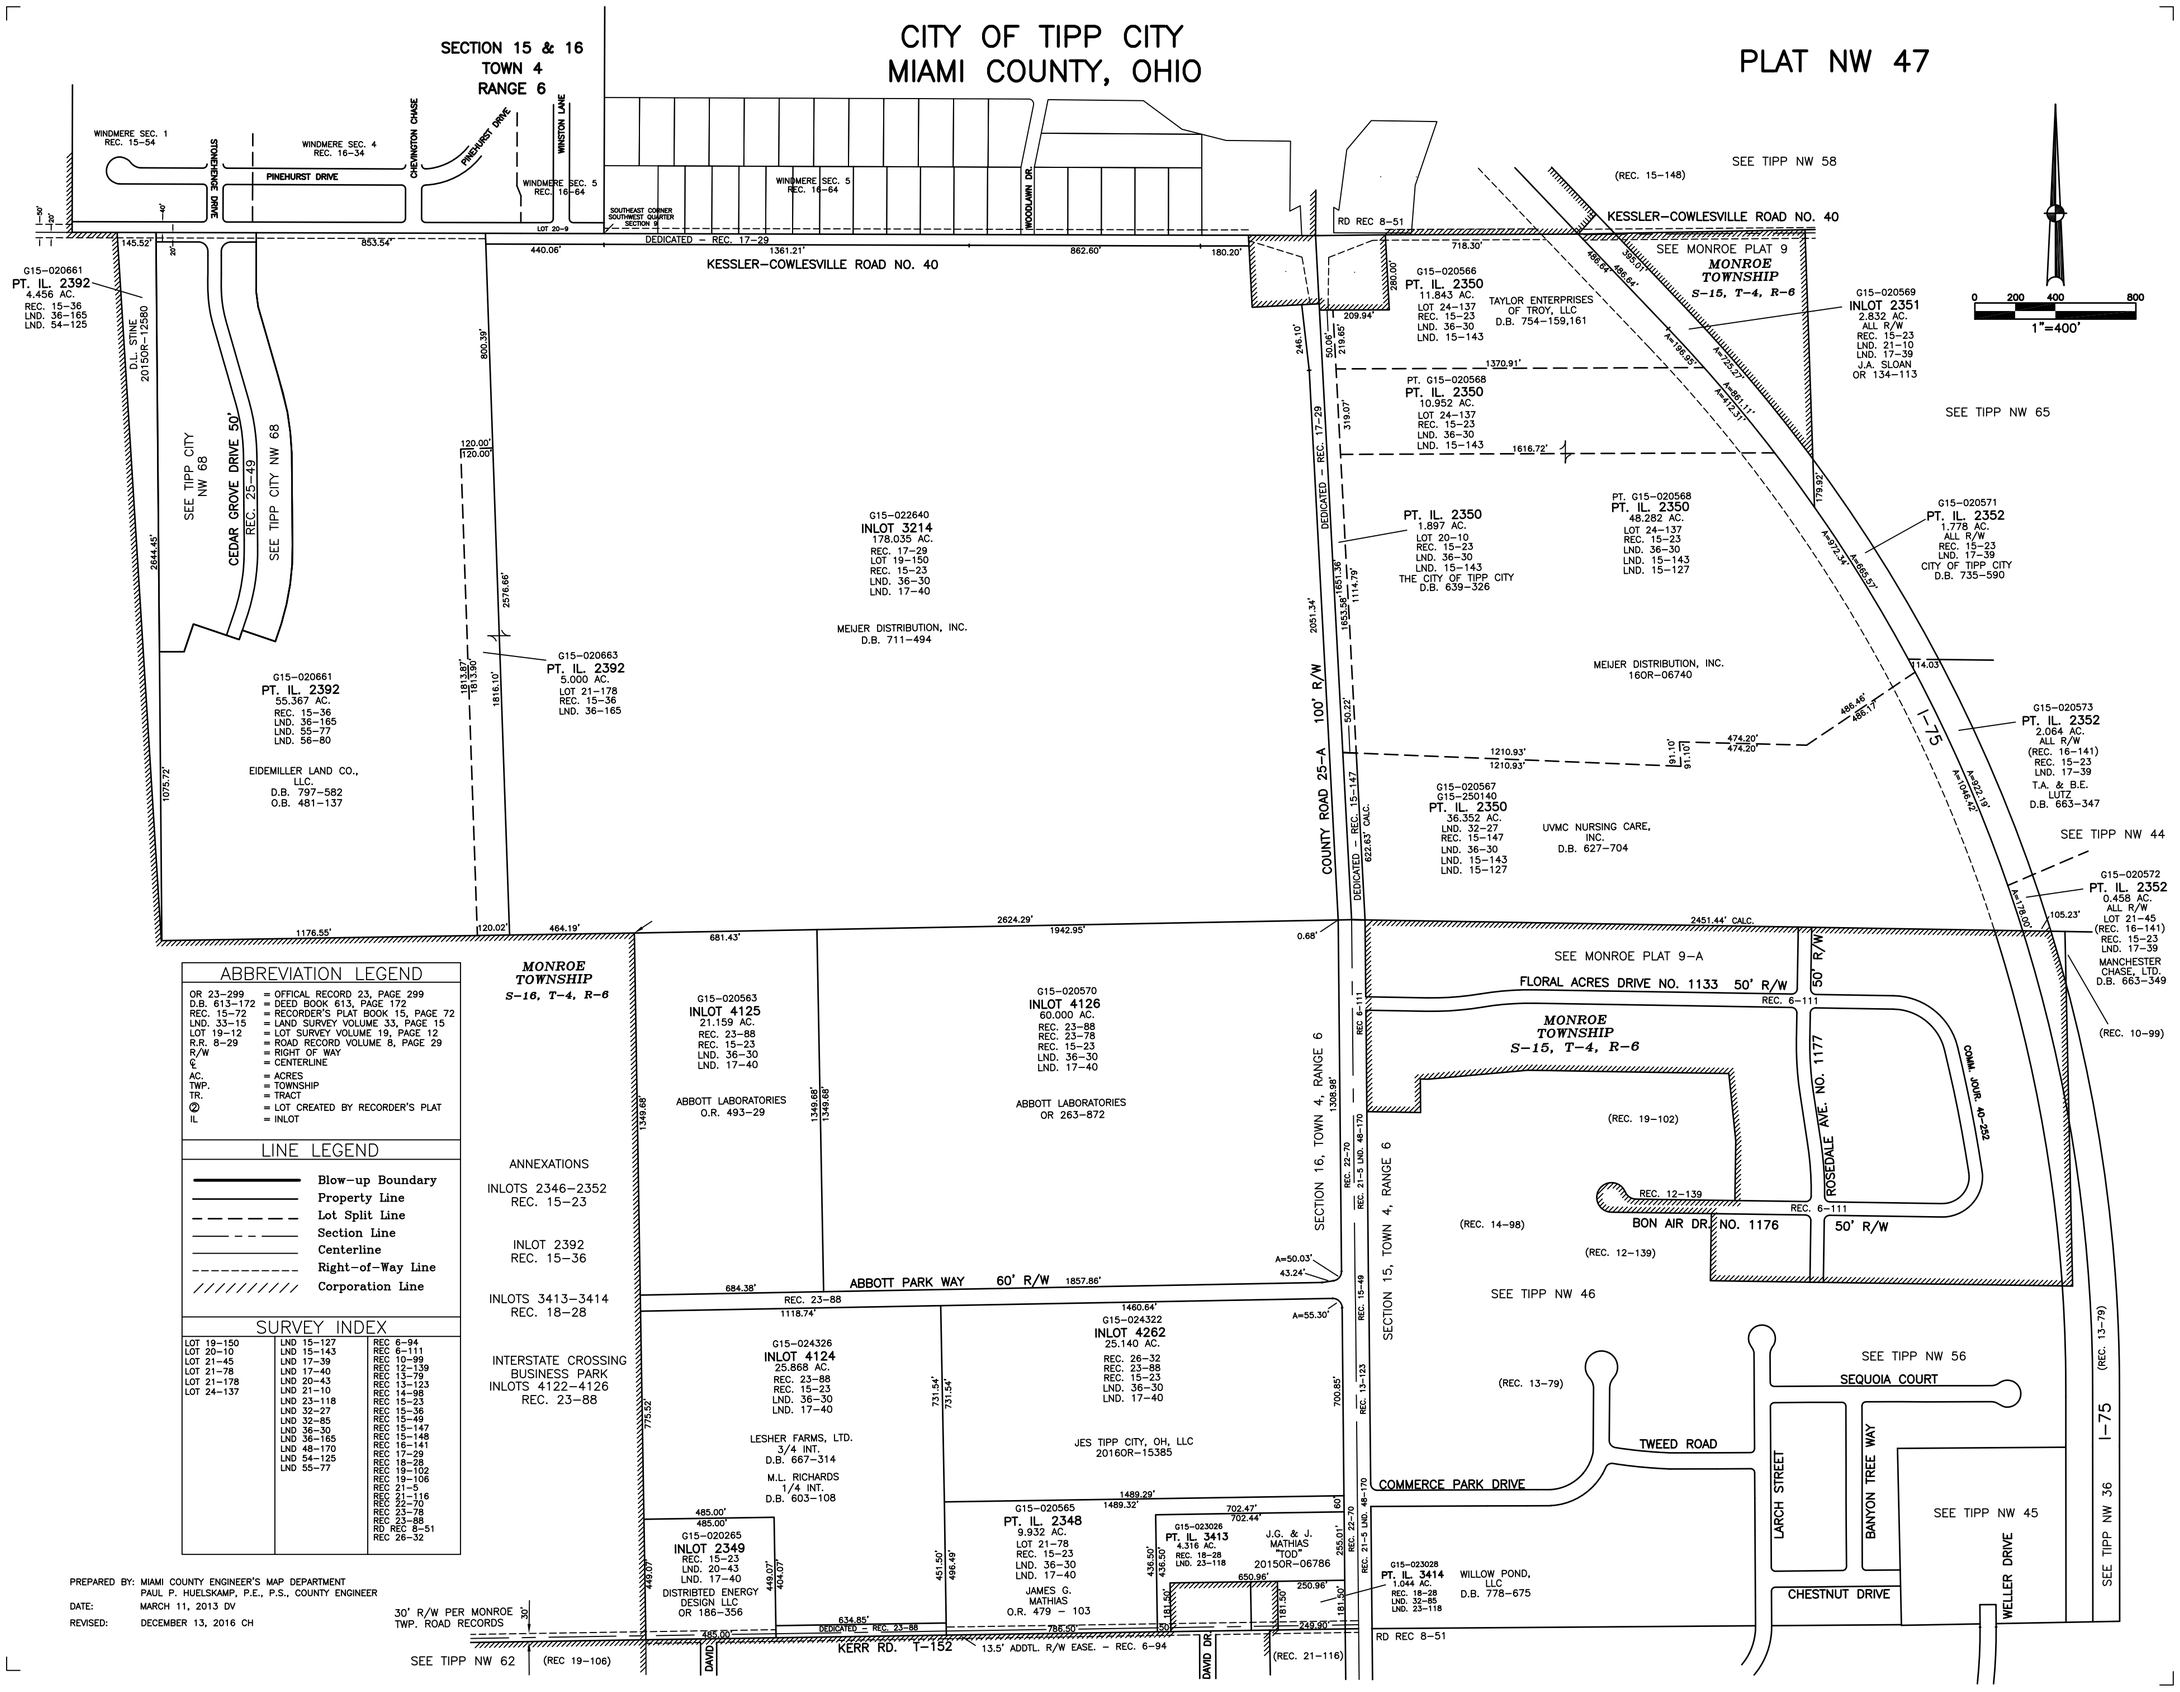

ABBREVIATION LEGEND

OR 23-299	= OFFICAL RECORD 23, PAGE 299
D.B. 613-172	= DEED BOOK 613, PAGE 172
REC. 15-72	= RECORDER'S PLAT BOOK 15, PAGE 72
LND. 33-15	= LAND SURVEY VOLUME 33, PAGE 15
LOT 19-12	= LOT SURVEY VOLUME 19, PAGE 12
R.R. 8-29	= ROAD RECORD VOLUME 8, PAGE 29
R/W	= RIGHT OF WAY
℄	= CENTERLINE
AC.	= ACRES
TWP.	= TOWNSHIP
TR.	= TRACT
Ⓩ	= LOT CREATED BY RECORDER'S PLAT
IL	= INLOT

LINE LEGEND

- Blow-up Boundary
- Property Line
- Lot Split Line
- Section Line
- Centerline
- Right-of-Way Line
- Corporation Line

SURVEY INDEX

LOT 19-150	LND 15-127	REC 6-94
LOT 20-10	LND 15-143	REC 6-111
LOT 21-45	LND 17-39	REC 10-99
LOT 21-78	LND 17-40	REC 12-139
LOT 21-178	LND 20-43	REC 13-79
LOT 24-137	LND 21-10	REC 13-123
	LND 23-118	REC 14-98
	LND 32-27	REC 15-23
	LND 32-85	REC 15-36
	LND 36-30	REC 15-49
	LND 36-165	REC 15-147
	LND 48-170	REC 15-148
	LND 54-125	REC 16-141
	LND 55-77	REC 17-29
		REC 18-28
		REC 19-102
		REC 19-106
		REC 21-5
		REC 21-116
		REC 22-70
		REC 23-78
		REC 23-88
		RD REC 8-51
		REC 26-32

ANNEXATIONS

INLOTS 2346-2352
REC. 15-23

INLOT 2392
REC. 15-36

INLOTS 3413-3414
REC. 18-28

INTERSTATE CROSSING BUSINESS PARK
INLOTS 4122-4126
REC. 23-88

PREPARED BY: MIAMI COUNTY ENGINEER'S MAP DEPARTMENT
PAUL P. HUELSKAMP, P.E., P.S., COUNTY ENGINEER

DATE: MARCH 11, 2013 DV

REVISED: DECEMBER 13, 2016 CH