SECTION 9
TOWN 4
RANGE 6

CITY OF TIPP CITY, MIAMI COUNTY, OHIO

SMDA NUMBER
G15-NW049_-_____

PLAT NW 49

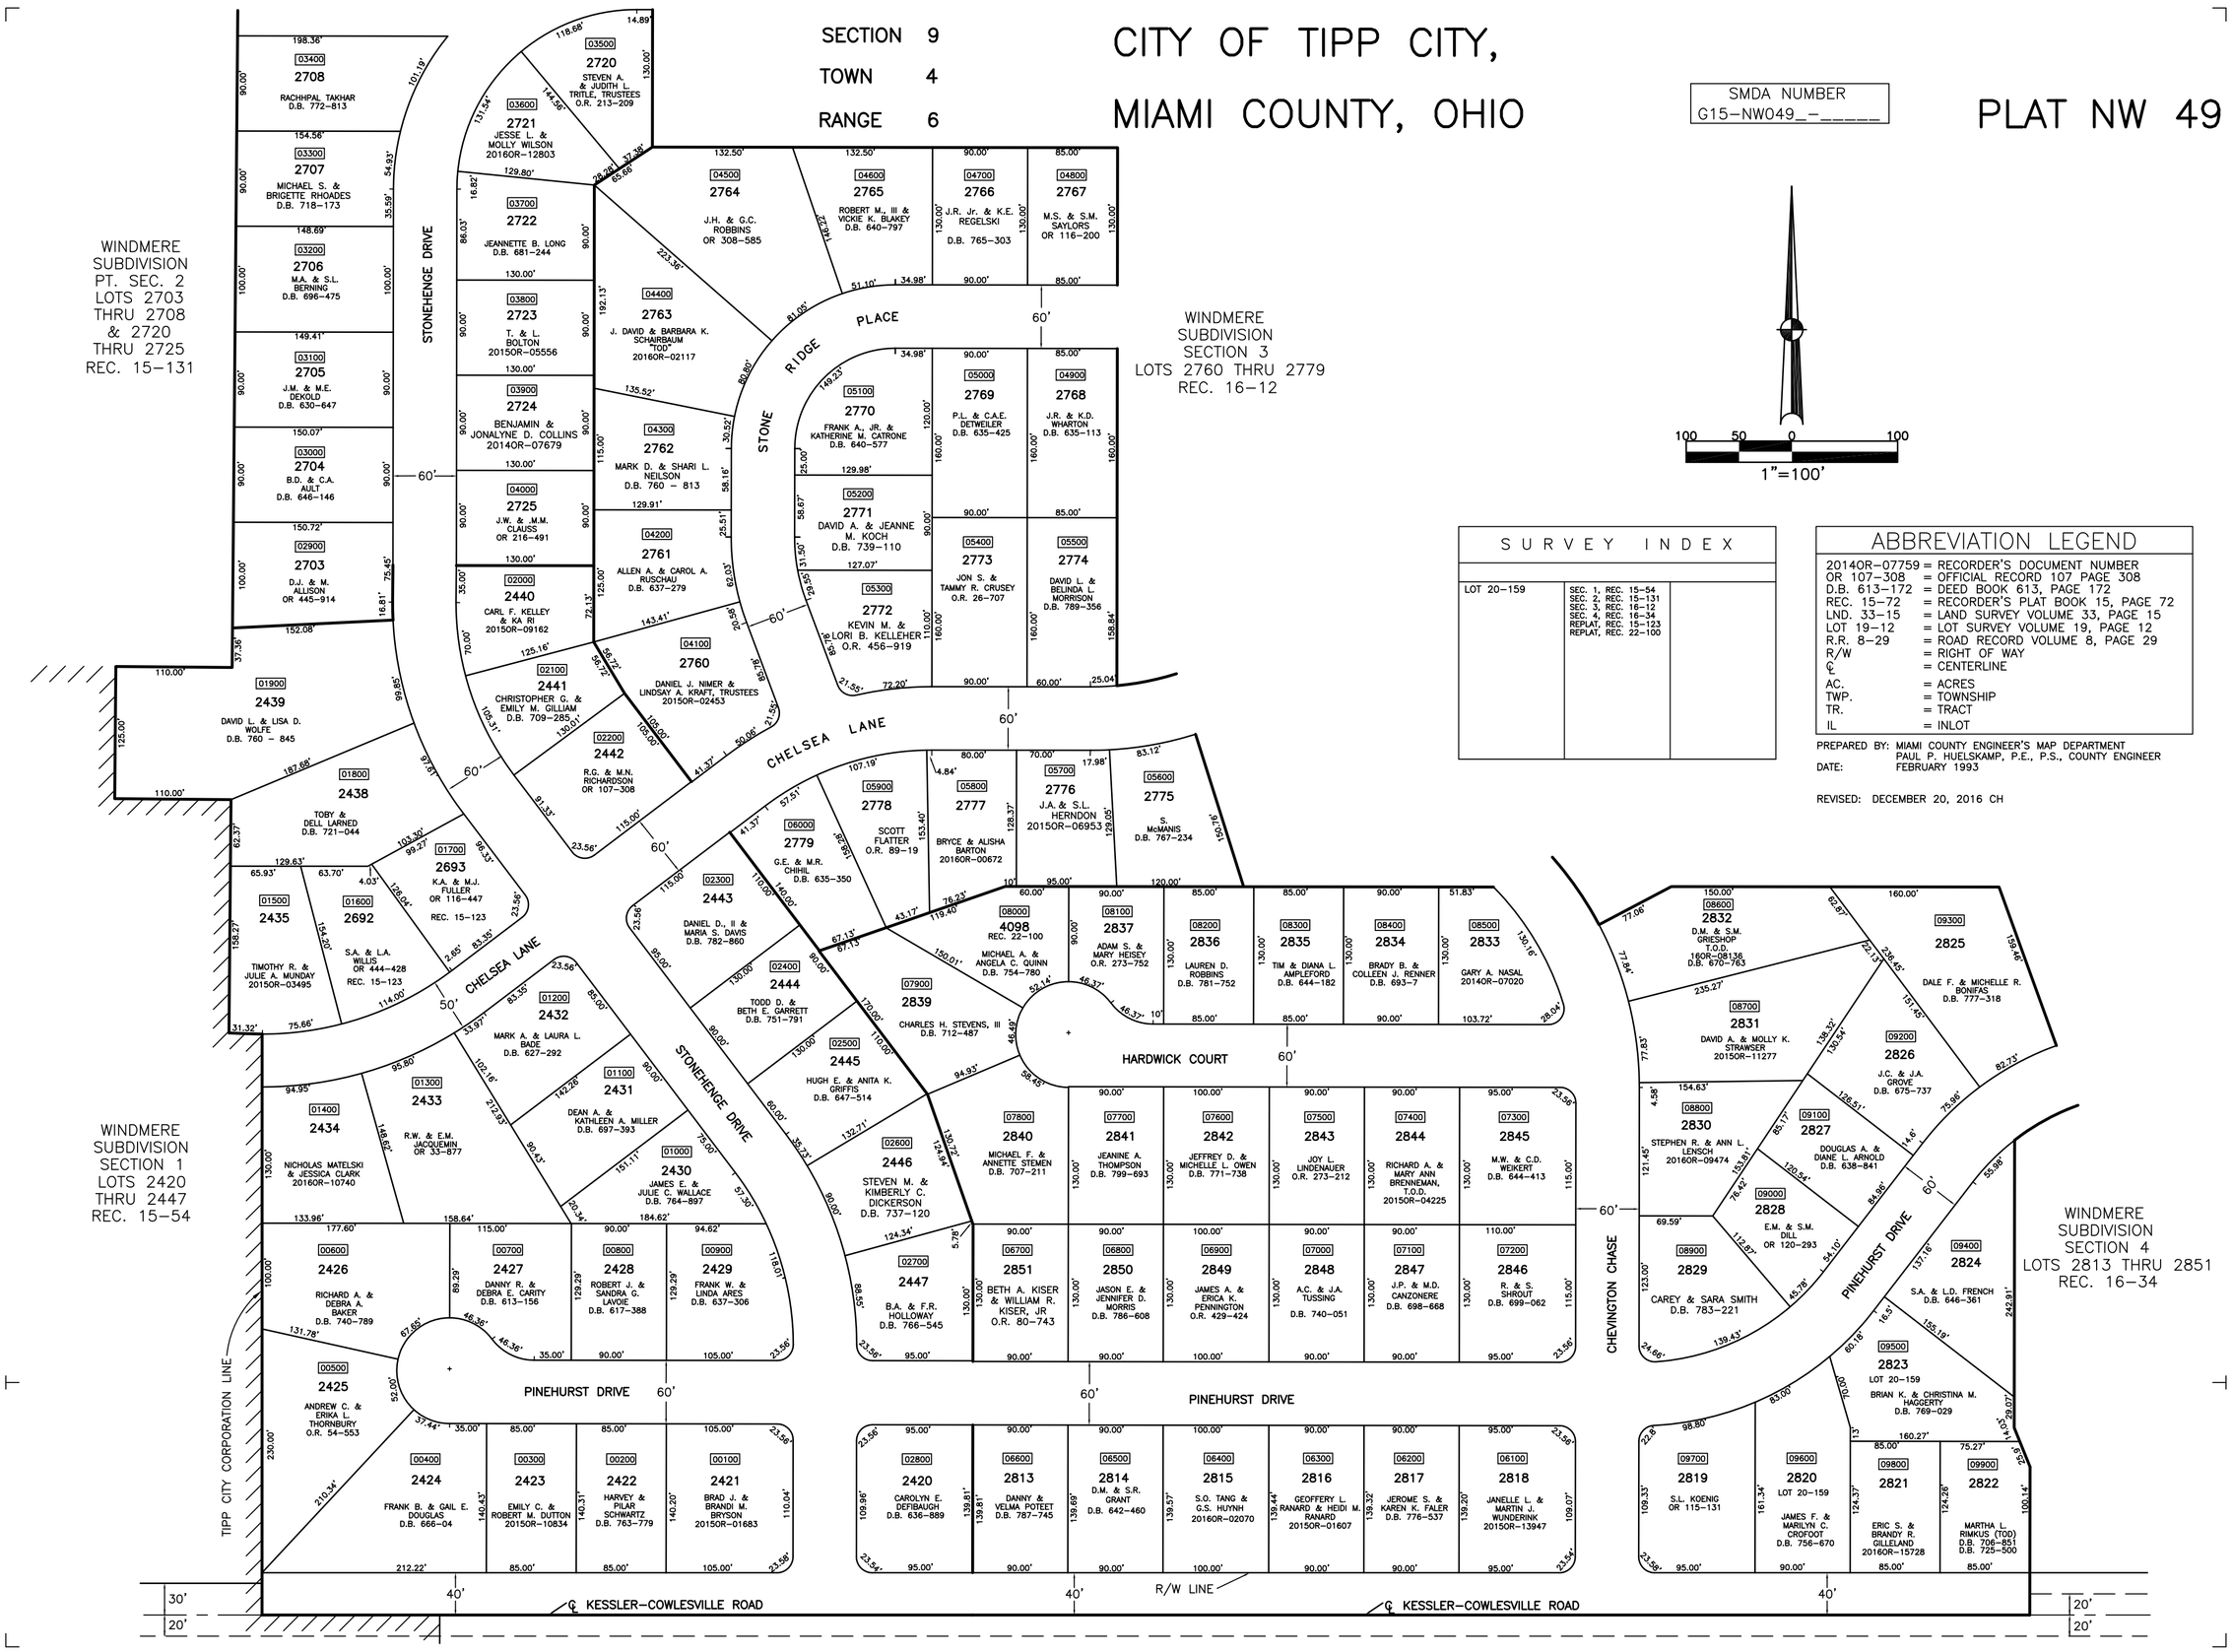

SURVEY INDEX

LOT 20-159	SEC. 1, REC. 15-54 SEC. 2, REC. 15-131 SEC. 3, REC. 16-12 SEC. 4, REC. 16-34 REPLAT, REC. 15-123 REPLAT, REC. 22-100	

ABBREVIATION LEGEND

20140R-07759	= RECORDER'S DOCUMENT NUMBER
OR 107-308	= OFFICIAL RECORD 107 PAGE 308
D.B. 613-172	= DEED BOOK 613, PAGE 172
REC. 15-72	= RECORDER'S PLAT BOOK 15, PAGE 72
LND. 33-15	= LAND SURVEY VOLUME 33, PAGE 15
LOT 19-12	= LOT SURVEY VOLUME 19, PAGE 12
R.R. 8-29	= ROAD RECORD VOLUME 8, PAGE 29
R/W	= RIGHT OF WAY
℄	= CENTERLINE
AC.	= ACRES
TWP.	= TOWNSHIP
TR.	= TRACT
IL	= INLOT

PREPARED BY: MIAMI COUNTY ENGINEER'S MAP DEPARTMENT
PAUL P. HUELSKAMP, P.E., P.S., COUNTY ENGINEER
DATE: FEBRUARY 1993

REVISED: DECEMBER 20, 2016 CH