CITY OF TIPP CITY
MIAMI COUNTY, OHIO

SECTION 9

TOWN 4

RANGE 6

PLAT NW 57

PARCEL ID NUMBER
G15-_____

100 50 0 100
1"=100'

LINE LEGEND

- Blow-up Boundary
- Property Line
- Lot Split Line
- Section Line
- Centerline
- Right-of-Way Line

ABBREVIATION LEGEND

20140R-07759 = RECORDER'S DOCUMENT NUMBER
OR 251-97 = OFFICIAL RECORD 251 PAGE 97
D.B. 613-172 = DEED BOOK 613, PAGE 172
REC. 15-72 = RECORDER'S PLAT BOOK 15, PAGE 72
LND. 33-15 = LAND SURVEY VOLUME 33, PAGE 15
LOT 19-12 = LOT SURVEY VOLUME 19, PAGE 12

SURVEY INDEX

LOT 16-81
REC. 7-113
REC. 15-42
REC. 15-88
REC. 16-98
REC. 16-112
REC. 19-70

PT. WINDMERE SUBDIVISION
SECTION 2
LOTS 2709 - 2719
REC. 15-131

WINDMERE SUBDIVISION
SECTION 6
LOTS 2880 - 2916
REC. 16-65

WINDMERE SUBDIVISION
SECTION 7
LOTS 3031 - 3078
REC. 16-118

WINDMERE SUBDIVISION
SECTION 9
LOTS 3306 - 3342
REC. 17-103

REC. 17-146

WINDMERE SUBDIVISION
SECTION 9
REPLAT OF 3315
REC. 20-21

WINDMERE SUBDIVISION
SECTION 7
REPLAT OF 3067
REC. 21-90

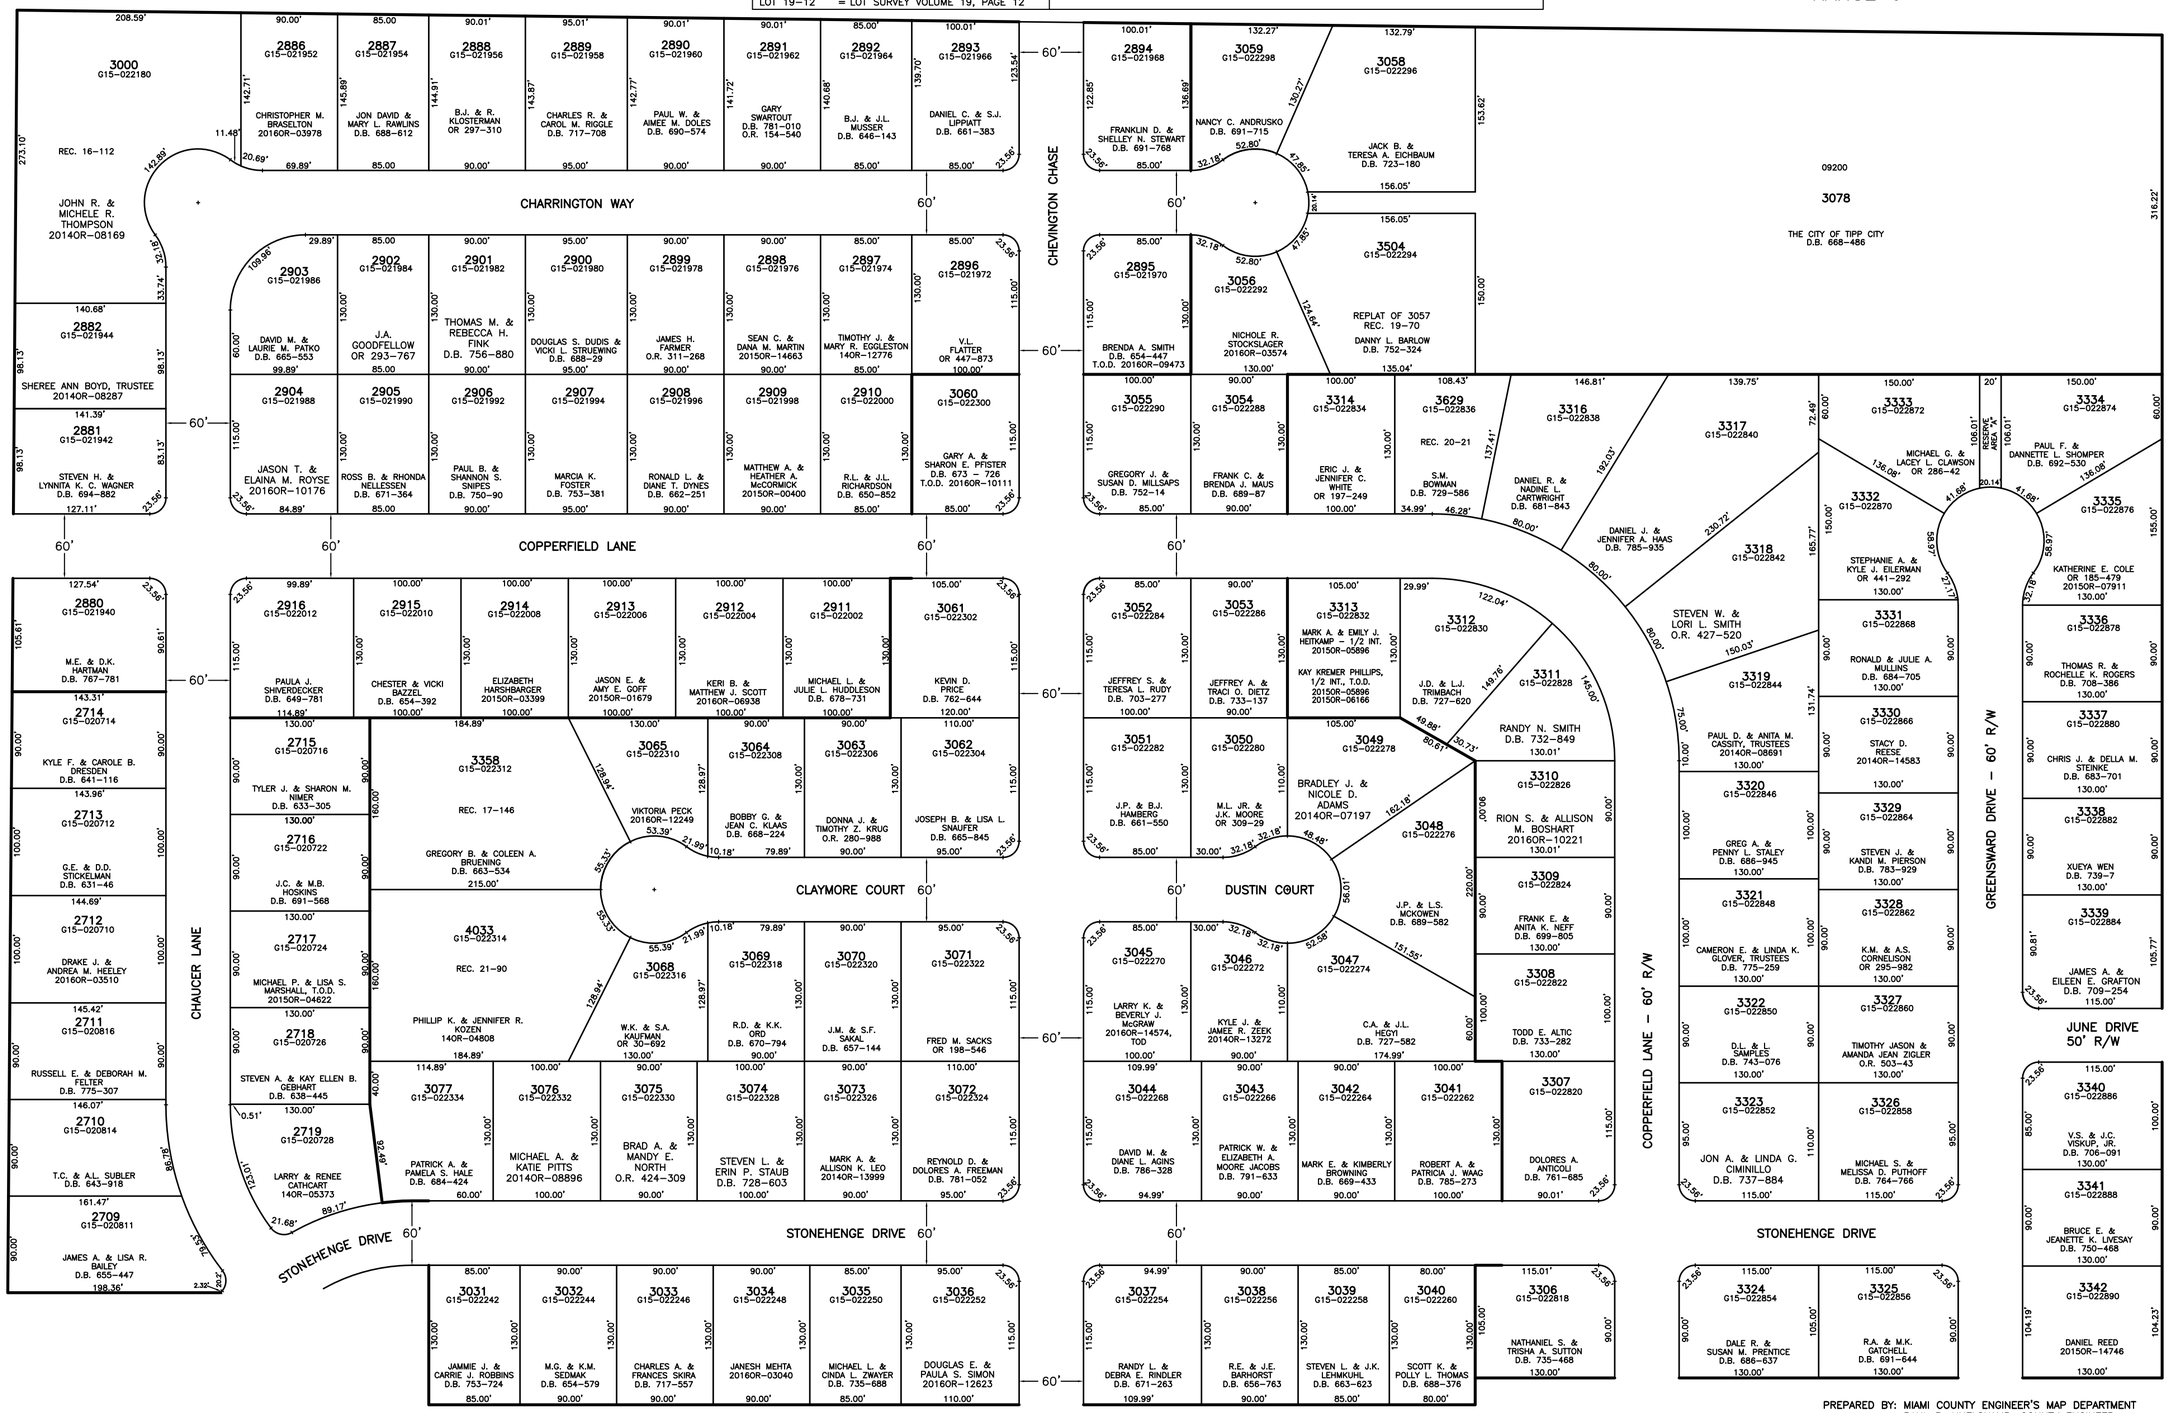

PREPARED BY: MIAMI COUNTY ENGINEER'S MAP DEPARTMENT
PAUL P. HUELSKAMP, COUNTY ENGINEER
DATE: MAY 16, 1994
REVISED: NOVEMBER 28, 2016 CH